


RE-NOTIFICATION OF A NOTICE OF AN APPLICATION FOR PLANNING PERMIT

ADVERTISED

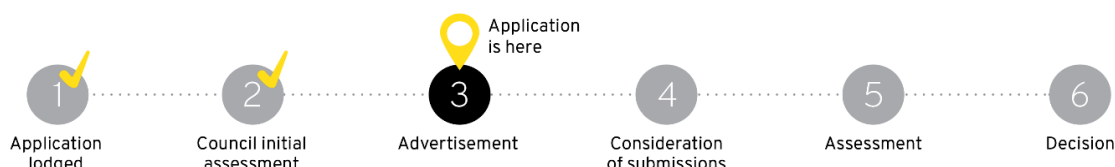

The land affected by this application is located at:	93 Nicholson St WARRNAMBOOL VIC 3280
The application is for a permit to:	Construction of twelve (12) dwelling & twelve (12) lot subdivision
A permit is required under the following clauses of the planning scheme:	
Planning scheme clause	Matter for which a permit is required
Clause:	32.08-3 – Subdivision 32.08-7 – Construction of two or more dwellings on a lot
The applicant for the permit is:	Mark Conlan Building & Designer C/o The Planning Professionals
The application reference number is:	PP2023-0133
You may look at the application and any documents that support the application at the office of the responsible authority. This can be done during office hours and is free of charge. Or online at: For further reference please contact:	Warrnambool Civic Centre 25 Liebig Street WARRNAMBOOL VIC 3280 www.warrnambool.vic.gov.au Planning Support Telephone: 03 5559 4800 Email: planning@warrnambool.vic.gov.au
Any person who may be affected by the granting of the permit may object or make other submissions to the Responsible Authority. An objection must be made to the Responsible Authority in writing, include the reasons for the objection and state how the objector would be affected. The responsible authority must make a copy of every objection available for any person to inspect free of charge until the end of the period during which an application may be made for review of a decision on the application. If you object, the responsible authority will tell you its decision.	
The Responsible Authority will not decide on the application before:	13 May 2025



ADVERTISED

Contact Person (the person to contact regarding this application)

Did you lodge the original Planning Permit application?

☐ Yes ☒ No

However, we became the point of
contact during the application

First Name _____ Last Name _____

Company Name (if applicable) The Planning Professionals

Street/Postal Address PO Box 7076

Suburb Geelong West Post Code 3218

Phone 1300 438 877 Mobile _____

Email info@theplanningprofessionals.com.au

Are you lodging this request on behalf of someone else (applicant contact/representative)

☒ Yes ☐ No

Address to Which the Application Applies

Choose the type of formal land description

☒ Street Address ☐ Lot/Plan ☐ Crown Allotment ☐ Other _____

Street Address 93-97 Nicholson Street

Suburb Warrnambool Post Code 3280

Amendment Details

Planning Application Number PP2023-0133

What amendments are to be made to this application?

The changes are summarised as:

Reduction from proposed 14 units to 12 units offering a better mix of two and three bedroom units with a variety of floor plans.

Reduction in height of front block of units to just two storeys and further reduction in height of rear block of units to provide just 4 units overall at three storeys in height.

All units remain below the height requirements including the height to setback ratio.

Additional minor adjustments to the internal layouts to accommodate the above changes including all garage areas.

Amendment Details

Does the proposed amendment breach, in anyway, a registered covenant, section 173 agreement or restriction of title?

☐ Yes ☒ No ☐ Not applicable (no such covenant, section 173 agreement or restriction applies)

State the estimated cost of the proposed development, which includes the amendments.

☒ Unchanged from initial application ☐ Changed from initial application

Has notice of the application been given (advertised)? ☒ Yes ☐ No

Supporting Documents

Plans/Letter

Please supply all plans affected by the proposed changes. Please make sure that all changes are clearly highlighted on any new plans submitted, as failure to do so is likely to result in delays. Highlight the changes by using different colours, highlighter pens or bubbles around amendments etc.

Fees

After notice has been given, a fee 40% of the application fee for that class of permit or amendment to permit may be payable; and where the class of application is changing to a new class of higher application fee, the difference between the fee for the application to be amended and the fee for the new class, may be charged.

It is likely that this fee will be imposed if you are making changes to your application other than to address concerns raised by objectors.

Payment Details

In Person: Warrnambool City Council Civic Centre, 25 Liebig Street, Warrnambool 8.30am to 5.00pm

Mail: PO Box 198, WARRNAMBOOL Victoria 3280


E-mail planning@warrnambool.vic.gov.au

Please note once your application is received, an invoice will be forwarded to you via email.

Declaration (Please select)

I declare that I am the applicant; and that all the information in this application is true and correct; and the owner (if not myself) has been notified of the application.

Signature:

 on behalf of The Planning Professionals


Date: 8 April 2025

Name of person completing this request Kari Wheeler for The Planning Professionals

Privacy Statement: The Warrnambool City Council considers that the responsible handling of personal information is a key aspect of democratic governance, and is strongly committed to protecting an individual's right to privacy. Council will comply with the Information Privacy Principles as set out in the Information Privacy Act, 2000. The information will not be disclosed to any other party unless Council is required to do so by law.



DRAWING LIST & ISSUE		
010	Cover Page	O
200	Site Plan	O
205	Exisitng Conditions	O
231	Sub-Division Plan	O
300	Ground Floor Plan	O
310	First Floor Plan	O
320	Second Floor	O
400	Units 1-4 - Elevations	O
410	Units 5-12 - Elevations	O
420	Site Elevations - Front & Right	O
430	Site Elevations - Rear & Left	O
500	Typical Plans & Sections	O
510	Typical Plans & Sections	O
520	Typical Plans & Sections	O
530	Typical Plans & Sections	O
540	Typical Plans & Sections	O

DRAWING LIST & ISSUE		
550	Typical Plans & Sections	O
600	Garden Area	O
602	Areas within 9m that require protection from overlooking - First Floor	O
603	Areas within 9m that require protection from overlooking - Second Floor	O
605	Shadow Diagram - 9am - 22nd March	O
610	Shadow Diagram -12pm - 22nd March	O
620	Shadow Diagram - 3pm - 22nd March	O
700	Landscaping Plans	O
710	Landscaping Plans	O
720	Landscape Schedule	O
800	Vehicle Pathway - Medium Rigid Vehicle	O
801	Vehicle Pathway - B85 Vehicle	O
900	Illustration of Design	L
910	Illustration of Design	L
920	Illustration of Design	L
930	Illustration of Design	L
1000	View Sharing	O
1001	View Sharing	O

Cover Page

DESIGN	JOB ADDRESS	S.P.	ISSUE	REV	DATE	DESCRIPTION	DRAWN	CHECKED
PROPOSED TOWNHOUSES	93 - 97 NICHOLSON STREET, WARRNAMBOOL, VIC. 3280	1 : 200 @ A2	O	D	26.12.23	FOR REVIEW	ADD	ADD
				E	02.01.24	OFFICIAL ISSUE	ADD	ADD
				F	06.01.24	FOR REVIEW	ADD	ADD
				G	13.01.24	FOR REVIEW	ADD	ADD
				H	20.01.24	FOR REVIEW	ADD	ADD
				I	28.01.24	OFFICIAL ISSUE	ADD	ADD
				J	05.02.24	OFFICIAL ISSUE	ADD	ADD
				K	09.02.24	OFFICIAL ISSUE	ADD	ADD
				L	16.02.24	OFFICIAL ISSUE	ADD	ADD
				M	20.02.24	REVIEWED DA documentation	ADD	ADD
				N	02.03.24	REVIEWED DA documentation	ADD	ADD
				O	12.04.25	REVIEWED DA documentation	ADD	ADD
		STAGED PLAN:						
PRELIMINARY								
CUSTOMER:	USE FIGURED DIMENSIONS AT ALL TIMES. REFER ANY ENQUIRIES TO BUILDING CONTRACTOR. ALL DIMENSIONS TO BE VERIFIED ON SITE PRIOR TO CONSTRUCTION. ALL WORK TO COMPLY WITH LOCAL AUTHORITY REGULATIONS.	DWG NO:	LAND AREA:	010				
EMCEE INVESTMENTS								



MARK CONLAN BUILDER & DESIGNER
T:03 5561 3799 - REG. No. DP-AD134
36-38 BRAITHWAITE STREET, WARRNAMBOOL
T:03 5561 3799 - M:0417 052 610 - F:03 5561 7788
E:drafting@markconlan.com.au
DB-U4057 HIA 533957 ABN 39 487 131 009

RELIM - NOT FOR CONSTRUCTION

LEGEND	
1.8TPF	1.8m HIGH TIMBER PAILING FENCE
CL-FM	FENCE MOUNTED CLOTHES LINE
FS-BW	FEATURE STONE CLAD - BLOCK WALL
L-BOX	LETTERBOX - "AS SPECIFIED"
RW-CS	CONCRETE SLEEPER RETAINING WALL
RW-CSI	CONCRETE SLEEPER RETAINING WALL - TIMBER LOOK

ADVERTISED




Site Plan

DESIGN PROPOSED TOWNHOUSES	JOB ADDRESS 93 - 97 NICHOLSON STREET, WARRNAMBOOL, VIC. 3280	S.P. 200	ISSUE O	REV 1	DATE 28.08.24	DESCRIPTION SCHEMATIC DESIGN	DRAWN ADD	CHECKED ADD
STAGED PLAN: PRELIMINARY		SCALE: 1 : 200 @ A2		REV 2	DATE 28.08.24	DESCRIPTION FOR REVIEW	DRAWN ADD	CHECKED ADD
CLIENT: EMCEE INVESTMENTS	USE FIGURED DIMENSIONS AT ALL TIMES. REFER ANY ENQUIRIES TO BUILDING CONTRACTOR. ALL DIMENSIONS TO BE VERIFIED ON SITE PRIOR TO CONSTRUCTION. ALL WORK TO COMPLY WITH LOCAL AUTHORITY REGULATIONS.	DWG NO: 200	LAND AREA	REV 3	DATE 28.08.24	DESCRIPTION FOR REVIEW	DRAWN ADD	CHECKED ADD
				REV 4	DATE 28.08.24	DESCRIPTION FOR REVIEW	DRAWN ADD	CHECKED ADD
				REV 5	DATE 28.08.24	DESCRIPTION FOR REVIEW	DRAWN ADD	CHECKED ADD
MARK CONLAN BUILDER & DESIGNER
T:03 5561 3799 - REG. No. DP-AD134
36-38 BRATHWAITE STREET, WARRNAMBOOL
T:03 5561 3799 - M:0417 052 610 - F:03 5561 7788
E:mark@markconlan.com.au
DB-U4057 HIA 533957 ABN 39 487 131 009

RELIM - NOT FOR CONSTRUCTION

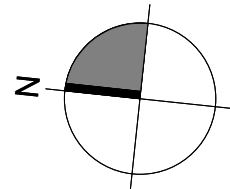

ADVERTISED



Existing Conditions

DESIGN	JOB ADDRESS:	S.P.	ISSUE:	REV	DATE	DESCRIPTION	DRAWN	CHECKED
PROPOSED TOWNHOUSES	93 - 97 NICHOLSON STREET, WARRNAMBOOL, VIC. 3280		0	C	05-12-23	FOR REVIEW	ASG	ASG
				D	05-12-23	FOR REVIEW	ASG	ASG
				E	05-12-23	OFFICIAL ISSUE	ASG	ASG
STAGED PLAN:		SCALE:		F	05-12-23	FOR REVIEW	ASG	ASG
PRELIMINARY				G	11-06-24	FOR REVIEW	ASG	ASG
				H	02-04-25	FOR REVIEW	ASG	ASG
		1 : 200 @ A2		I	28-09-24	OFFICIAL ISSUE	ASG	ASG
				J	05-11-24	FOR REVIEW	ASG	ASG
				K	05-11-24	OFFICIAL ISSUE	ASG	ASG
CLIENT:	USE REFERRED DIMENSIONS AT ALL TIMES. REFER ANY ENQUIRIES TO BUILDING CONTRACTOR. ALL DIMENSIONS TO BE VERIFIED ON SITE PRIOR TO CONSTRUCTION. ALL WORK TO COMPLY WITH ALL CODES AND REGULATIONS.	DWG NO:	LAND AREA:	L	05-11-24	FOR REVIEW	ASG	ASG
EMCEE INVESTMENTS		205		M	02-04-25	REVISED L&S documentation	ASG	ASG



MARK CONLAN BUILDER & DESIGNER
T:03 5561 3799 - REG. No. DP-AD134
36-38 BRAITHWAITE STREET, WARRNAMBOOL
T:03 5561 3799 - M:0417 052 610 - F:03 5561 7788
E: drafting@markconlan.com.au
DB-U4057 HIA 533957 ABN 39 487 131 009

RELIM - NOT FOR CONSTRUCTION

NICHOLSON STREET

ADVERTISED

COMMUNAL SPACE



CONLAN TERRACE

LANEWAY

LANEWAY

LANEWAY

RELIM - NOT FOR CONSTRUCTION

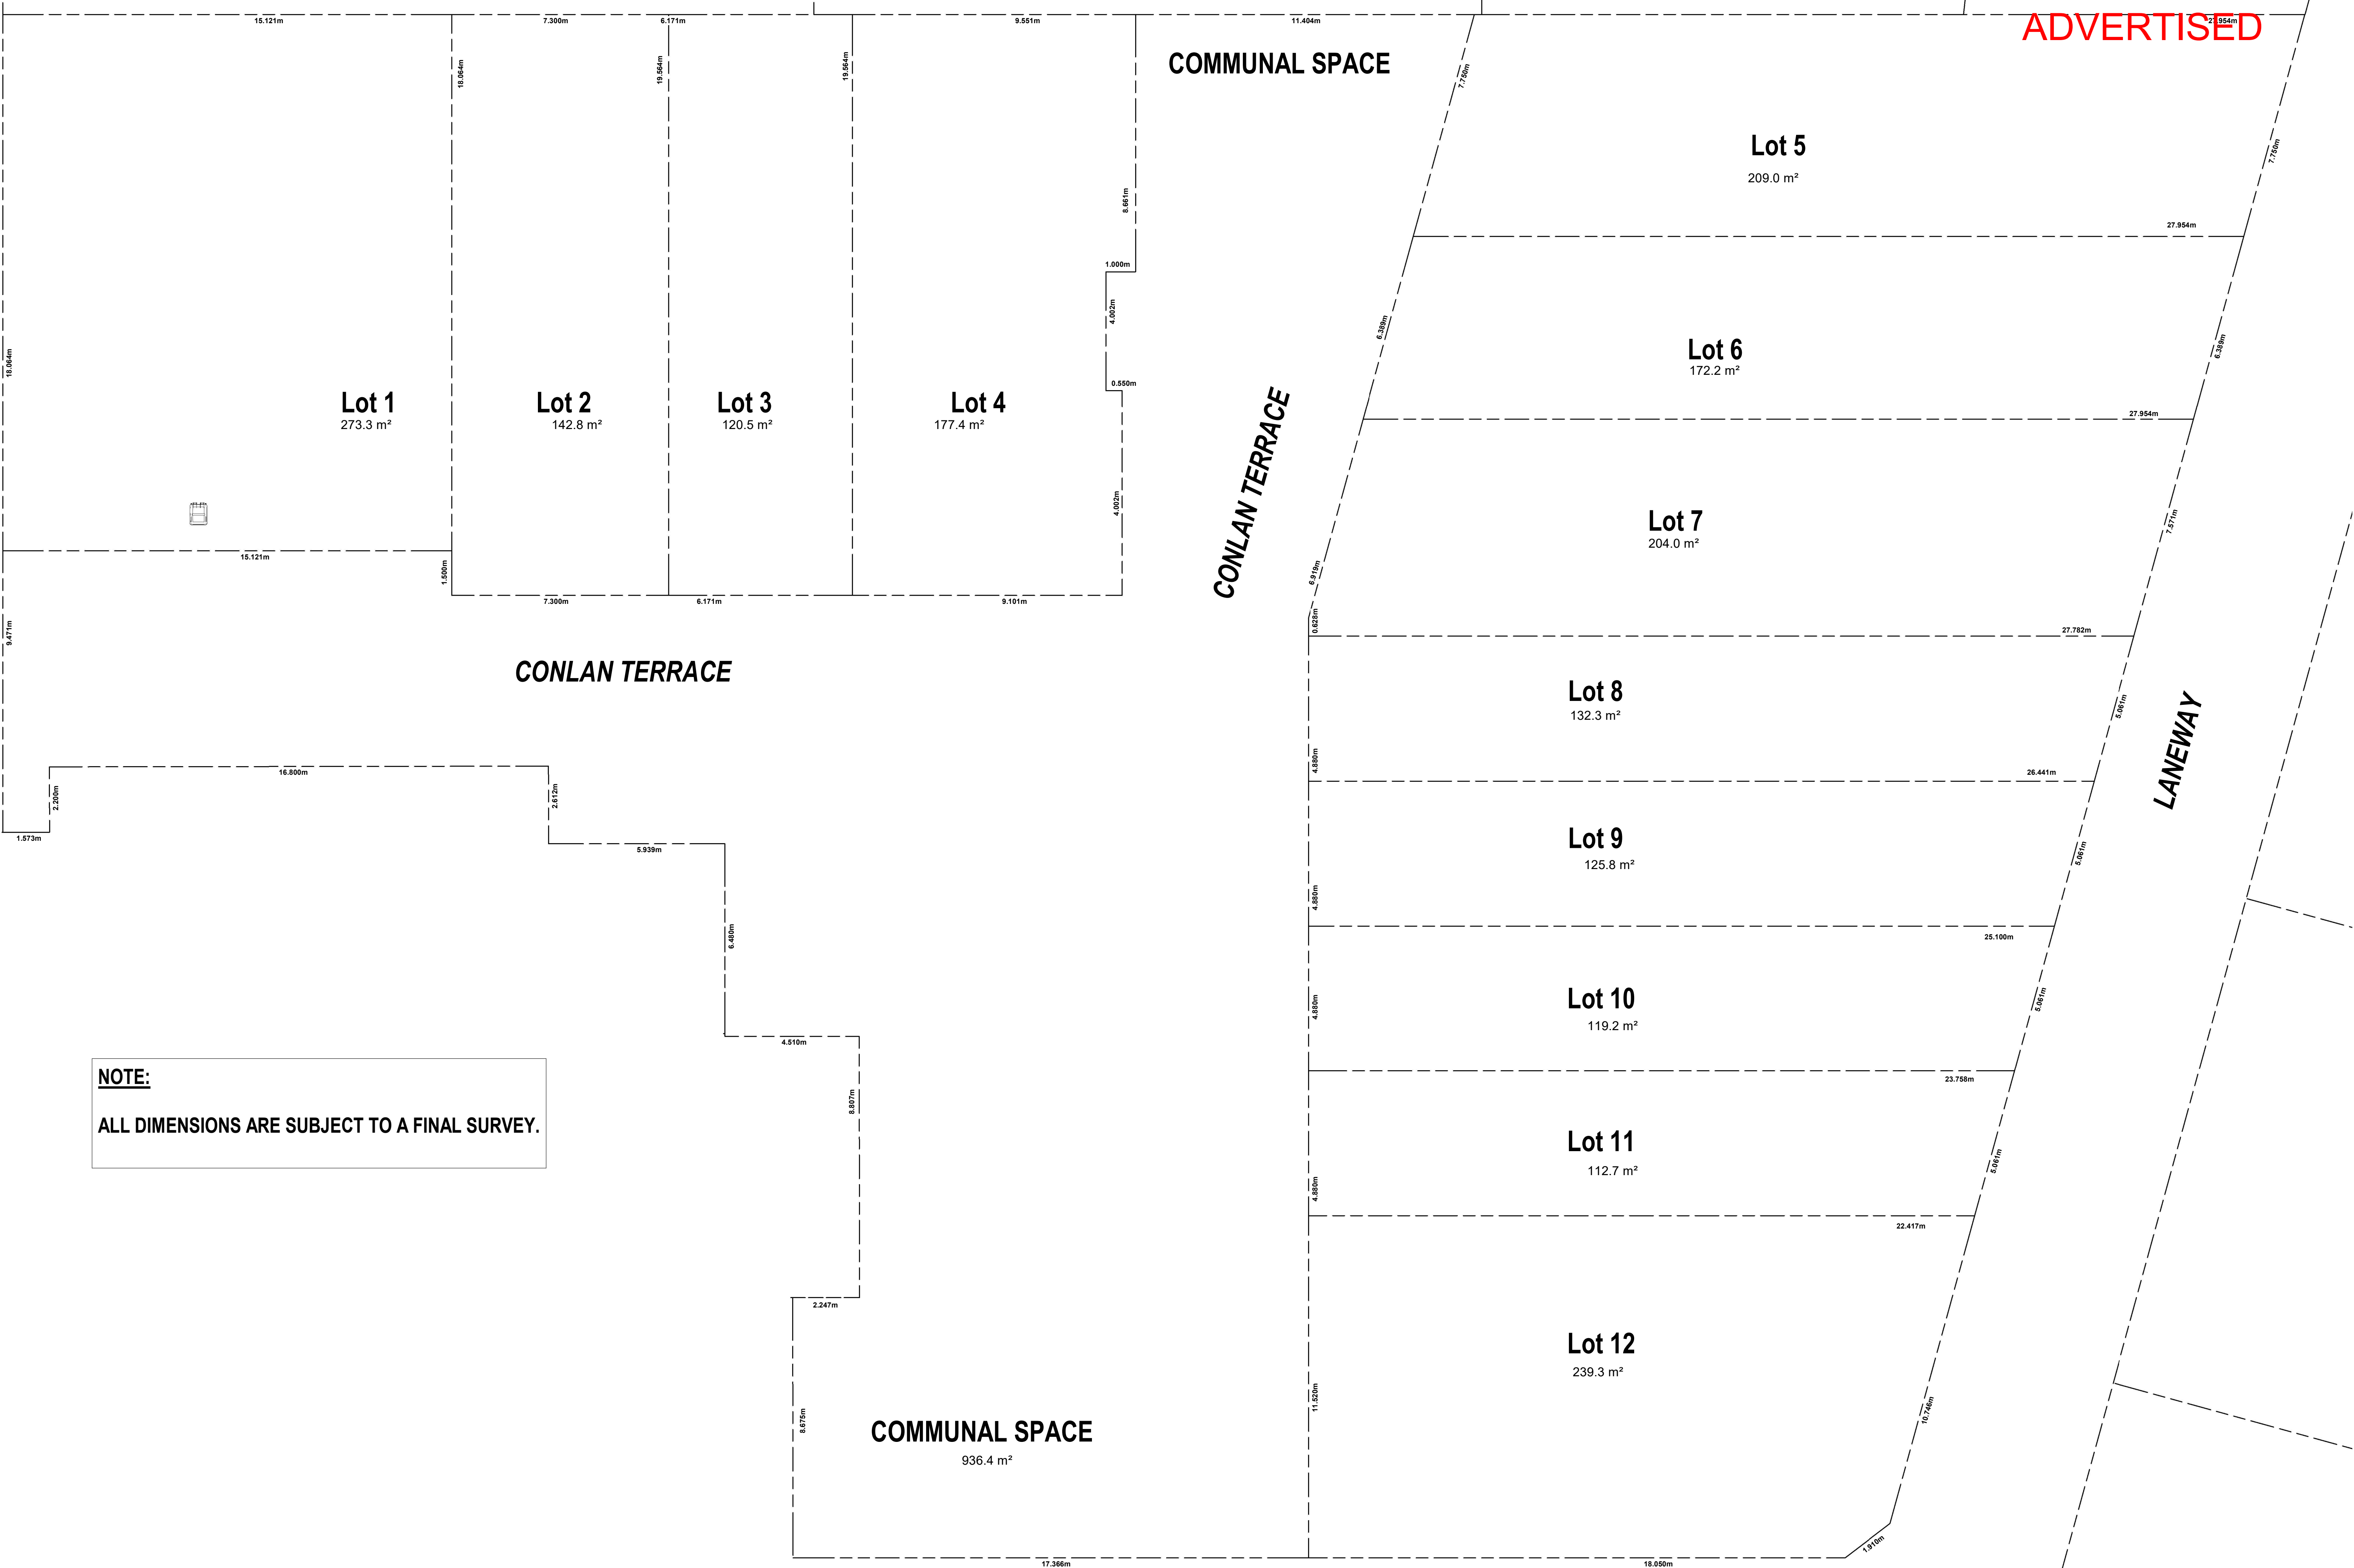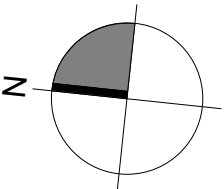

NOTE:
ALL DIMENSIONS ARE SUBJECT TO A FINAL SURVEY.

Sub-Division Plan

DESIGN	JOB ADDRESS	S.P.	ISSUE	REV	DATE	DESCRIPTION	DRAWN	CHECKED
PROPOSED TOWNHOUSES	93 - 97 NICHOLSON STREET, WARRNAMBOOL, VIC. 3280		O	D	26.10.23	FOR REVIEW	ADD	ADD
STAGED PLAN:		SCALE:		E	26.10.23	FOR REVIEW	ADD	ADD
PRELIMINARY		1 : 100 @ A2		F	02.11.23	FOR REVIEW	ADD	ADD
CLIENT:	USE FIGURED DIMENSIONS AT ALL TIMES. REFER ANY ENQUIRIES TO BUILDING CONTRACTOR. ALL DIMENSIONS TO BE VERIFIED ON SITE PRIOR TO CONSTRUCTION. ALL WORK TO COMPLY WITH LOCAL AUTHORITY REGULATIONS.	DWG NO:	LAND AREA:	G	13.04.24	FOR REVIEW	ADD	ADD
EMCEE INVESTMENTS		231		H	26.04.24	FOR REVIEW	ADD	ADD
				I	26.04.24	FOR REVIEW	ADD	ADD
				J	26.04.24	FOR REVIEW	ADD	ADD
				K	26.04.24	FOR REVIEW	ADD	ADD
				L	26.04.24	FOR REVIEW	ADD	ADD
				M	26.04.24	FOR REVIEW	ADD	ADD
				N	26.04.24	FOR REVIEW	ADD	ADD
				O	12.04.25	REVISED DA DOCUMENTATION	ADD	ADD



MARK CONLAN BUILDER & DESIGNER
T:03 5561 3799 - REG. No. DP-AD134
36-38 BRAITHWAITE STREET, WARRNAMBOOL
T:03 5561 3799 - M:0417 052 610 - F:03 5561 7788
E:draffing@markconlan.com.au
DB-U4057 HIA 533957 ABN 39 487 131 009

ADVERTISED

LANEWAY

LOT	LOT SIZE	SPOS.
1	273.3m ²	75
2	142.8	29.4
3	120.5	33.1
4	177.4	62.7
5	209.0	66.8
6	172.2	60.1
7	204.0	65.2
8	132.3	50.4
9	125.8	43.8
10	119.2	37.3
11	112.7	30.8
12	239.3	75.2

SITE COVERAGE & PERMIABILITY		
TOTAL SITE SIZE	2941m ²	
PERMIABLE AREA TOTAL	983.2m ²	
AREA PERCENTAGE	33.4%	
SITE COVERAGE AREA TOTAL	1063m ²	
AREA PERCENTAGE	36.1%	

SITE COVERAGE	
LOT 1	108.0 m ²
LOT 2	113.3 m ²
LOT 3	87.7 m ²
LOT 4	87.5 m ²
LOT 5	82.0 m ²
LOT 6	89.2 m ²
LOT 7	115.6 m ²
LOT 8	68.2 m ²
LOT 9	67.3 m ²
LOT 10	67.3 m ²
LOT 11	66.9 m ²
LOT 12	109.8 m ²
1062.8 m ²	

UNIT BALCONIES & ALFRESCO'S (Combined)...	
LOT 1	22.2 m ²
LOT 2	11.6 m ²
LOT 3	26.9 m ²
LOT 4	28.0 m ²
LOT 5	12.5 m ²
LOT 6	27.1 m ²
LOT 7	13.4 m ²
LOT 8	25.4 m ²
LOT 9	25.2 m ²
LOT 10	25.2 m ²
LOT 11	25.2 m ²
LOT 12	25.2 m ²

PERMEABLE AREA	
Name	Area
Permeable Area	983.2 m ²

UNIT AREAS TOTAL (Inc. Balconies)	
LOT 1	195.8 m ²
LOT 2	198.8 m ²
LOT 3	170.7 m ²
LOT 4	170.5 m ²
LOT 5	155.7 m ²
LOT 6	169.6 m ²
LOT 7	199.8 m ²
LOT 8	182.8 m ²
LOT 9	181.8 m ²
LOT 10	181.8 m ²
LOT 11	181.1 m ²
LOT 12	202.2 m ²

Ground Floor Plan


DESIGN PROPOSED TOWNHOUSES	JOB ADDRESS 93 - 97 NICHOLSON STREET, WARRNAMBOOL, VIC. 3280
STAGED PLAN: PRELIMINARY	
CLIENT: EMCEE INVESTMENTS	USE FIGURED DIMENSIONS AT ALL TIMES. REFER ANY ENQUIRIES TO BUILDING CONTRACTOR. ALL DIMENSIONS TO BE VERIFIED ON SITE PRIOR TO CONSTRUCTION. ALL WORK TO COMPLY WITH LOCAL AUTHORITY REGULATIONS.

S.P.	ISSUE O	REV	DATE	DESCRIPTION	DRAWN	CHECKED
SCALE: 1 : 100 @ A2		A	17.04.23	SCHEMATIC DESIGN	ADD	ADD
DWG NO: 300		B	06.05.23	FOR REVIEW	ADD	ADD
LAND AREA		C	08.05.23	FOR REVIEW	ADD	ADD
		D	08.05.23	FOR REVIEW	ADD	ADD
		E	08.05.23	FOR REVIEW	ADD	ADD
		F	08.05.23	FOR REVIEW	ADD	ADD
		G	08.05.23	FOR REVIEW	ADD	ADD
		H	08.05.23	FOR REVIEW	ADD	ADD
		I	08.05.23	FOR REVIEW	ADD	ADD
		J	08.05.23	FOR REVIEW	ADD	ADD
		K	08.05.23	FOR REVIEW	ADD	ADD
		L	08.05.23	FOR REVIEW	ADD	ADD
		M	08.05.23	FOR REVIEW	ADD	ADD
		N	08.05.23	FOR REVIEW	ADD	ADD
		O	08.05.23	FOR REVIEW	ADD	ADD



MARK CONLAN BUILDER & DESIGNER
T:03 5561 3799 - REG. No. DP-AD134
36-38 BRAITHWAITE STREET, WARRNAMBOOL
T:03 5561 3799 - M:0417 052 610 - F:03 5561 7788
E:drafting@markconlan.com.au
DB-U4057 HIA 533957 ABN 39 487 131 009

RELIM - NOT FOR CONSTRUCTION

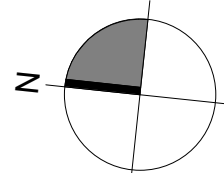

ADVERTISED



First Floor Plan


DESIGN	PROPOSED TOWNHOUSES	JOB ADDRESS	93 - 97 NICHOLSON STREET, WARRNAMBOOL, VIC. 3280
STAGED PLAN:	PRELIMINARY		
CLIENT:	EMCEE INVESTMENTS	USE FIGURED DIMENSIONS AT ALL TIMES. REFER ANY ENQUIRIES TO BUILDING CONTRACTOR. ALL DIMENSIONS TO BE VERIFIED ON SITE PRIOR TO CONSTRUCTION. ALL WORK TO COMPLY WITH LOCAL AUTHORITY REGULATIONS.	

S.P.	ISSUE	REV	DATE	DESCRIPTION	DRAWN	CHECKED
		A	17.08.23	SCHEMATIC DESIGN	ADD	ADD
		B	26.08.23	POW REVIEW	ADD	ADD
		C	08.10.23	POW REVIEW	ADD	ADD
		D	08.10.23	POW REVIEW	ADD	ADD
MARK CONLAN BUILDER & DESIGNER
T:03 5561 3799 - REG. No. DP-AD134
36-38 BRAITHWAITE STREET, WARRNAMBOOL
T:03 5561 3799 - M:0417 052 610 - F:03 5561 7788
E:markconlan@markconlan.com.au
DB-U4057 HIA 533957 ABN 39 487 131 009

RELIM - NOT FOR CONSTRUCTION

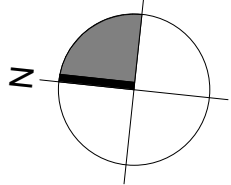




Second Floor

ADVERTISED


Lot 12




2 Block 2 - West Elevation
1:100

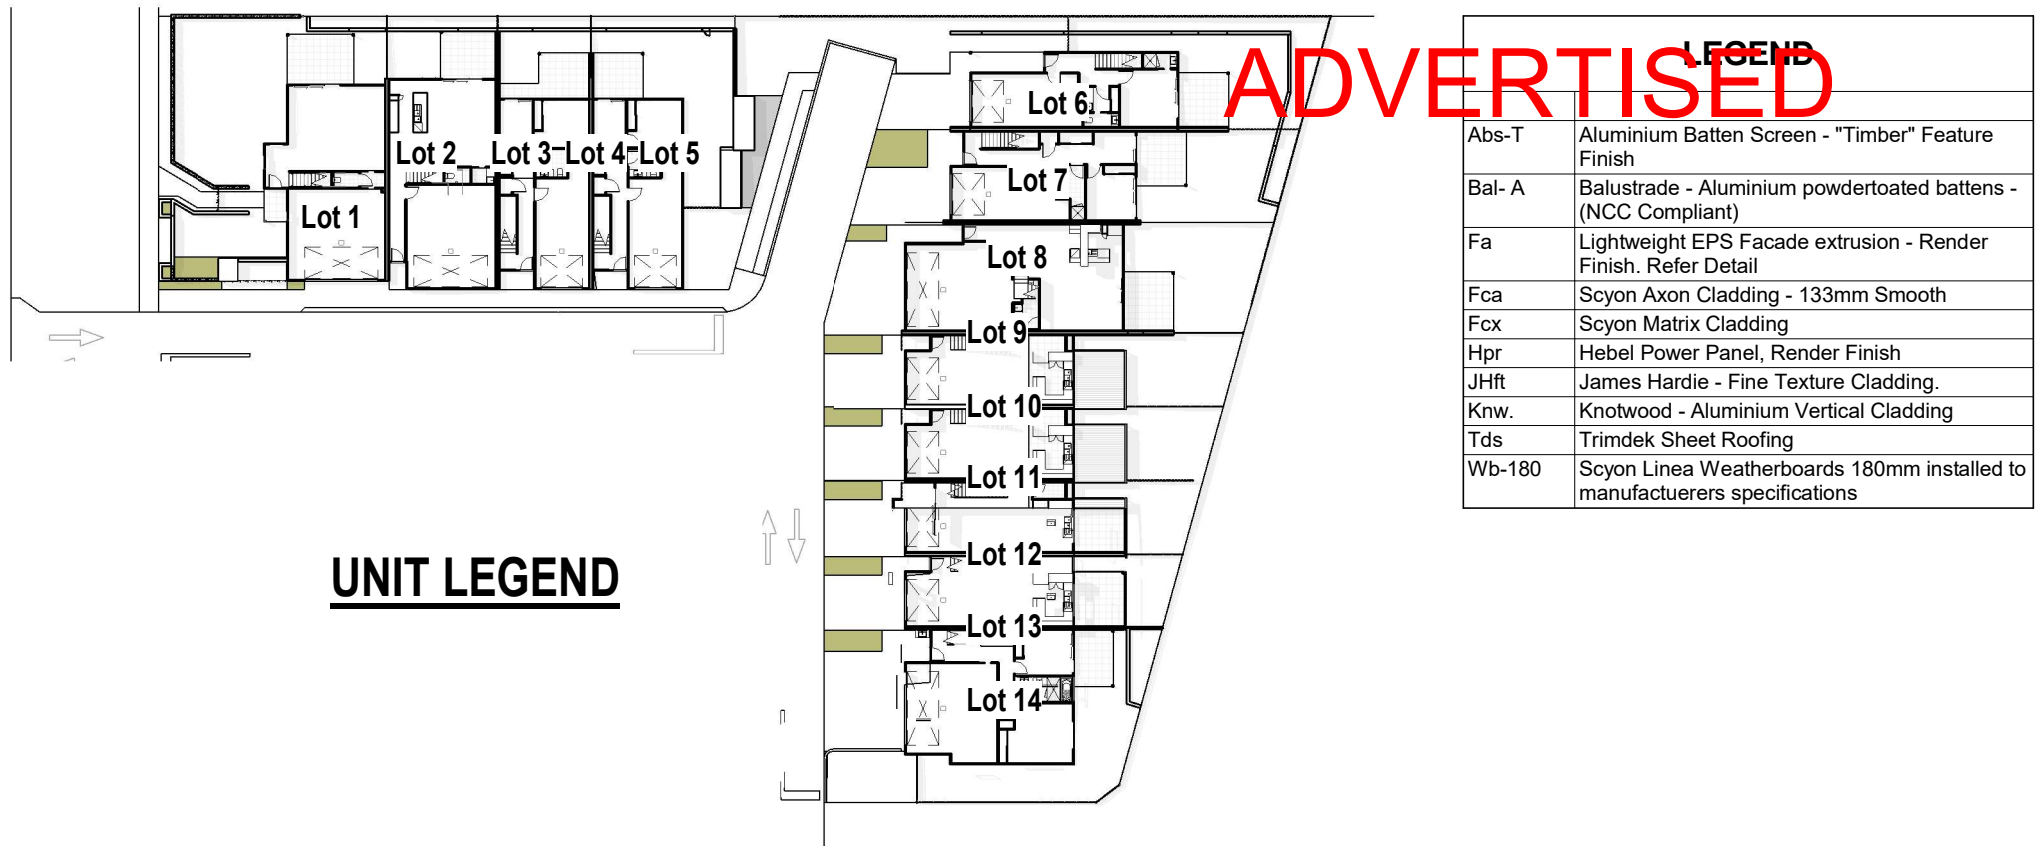

UNIT LEGEND

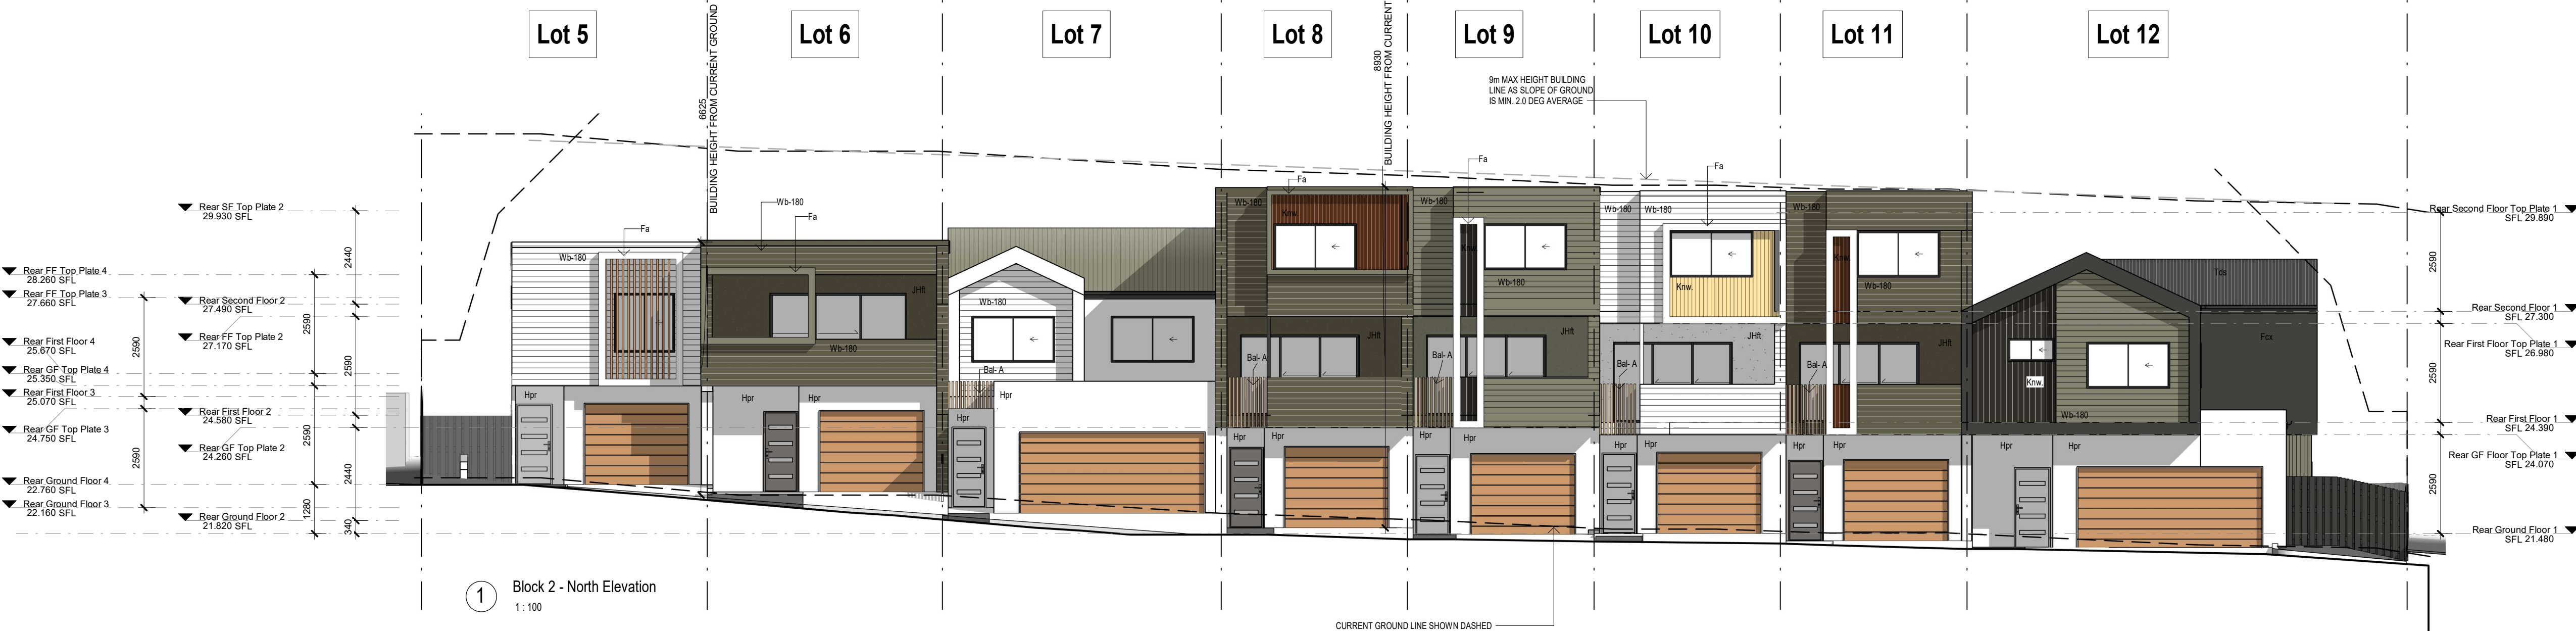

1 Block 2 - North Elevation
1:100

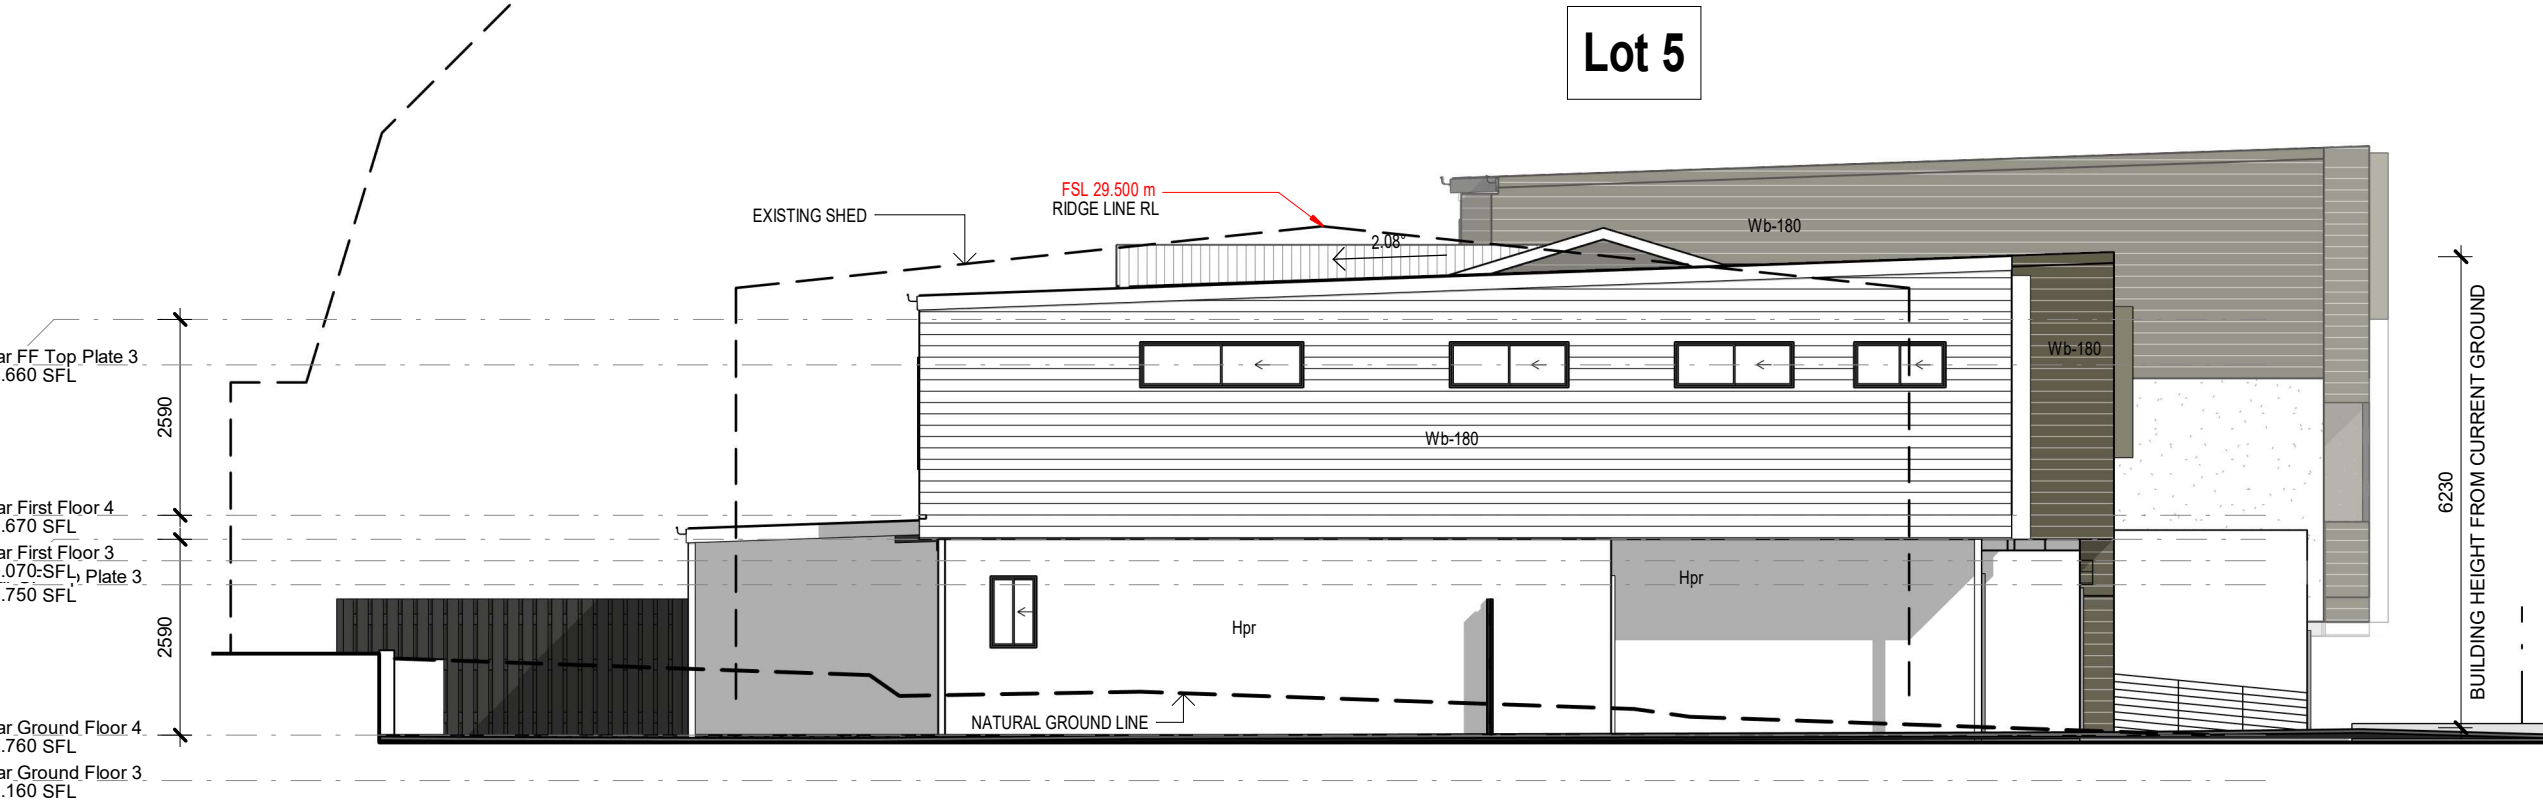

4 Block 2 - East Elevation
1:100



3 Block 2 - South Elevation
1:100



Units 5-12 - Elevations

DESIGN PROPOSED TOWNHOUSES	JOB ADDRESS 93 - 97 NICHOLSON STREET, WARRNAMBOOL, VIC. 3280	S.P. 0	ISSUE 0	REV 0	DATE 05/10/2023	DESCRIPTION FOR REVIEW	DRAWN ADD	CHECKED ADD
STAGED PLAN: PRELIMINARY		SCALE: As indicated @ A2						
CLIENT: EMCEE INVESTMENTS	USE FIGURED DIMENSIONS AT ALL TIMES. REFER ANY ENQUIRIES TO BUILDING CONTRACTOR. ALL DIMENSIONS TO BE VERIFIED ON SITE PRIOR TO CONSTRUCTION. ALL WORK TO COMPLY WITH LOCAL AUTHORITY REGULATIONS.	DWG NO: 410	LAND AREA					




MARK CONLAN BUILDER & DESIGNER
T:03 5561 3799 - REG. No. DP-AD134
36-38 BRAITHWAITE STREET, WARRNAMBOOL
T:03 5561 3799 - M:0417 052 610 - F:03 5561 7788
E:drafting@markconlan.com.au
DB-U4057 HIA 533957 ABN 39 487 131 009


RELIM - NOT FOR CONSTRUCTION

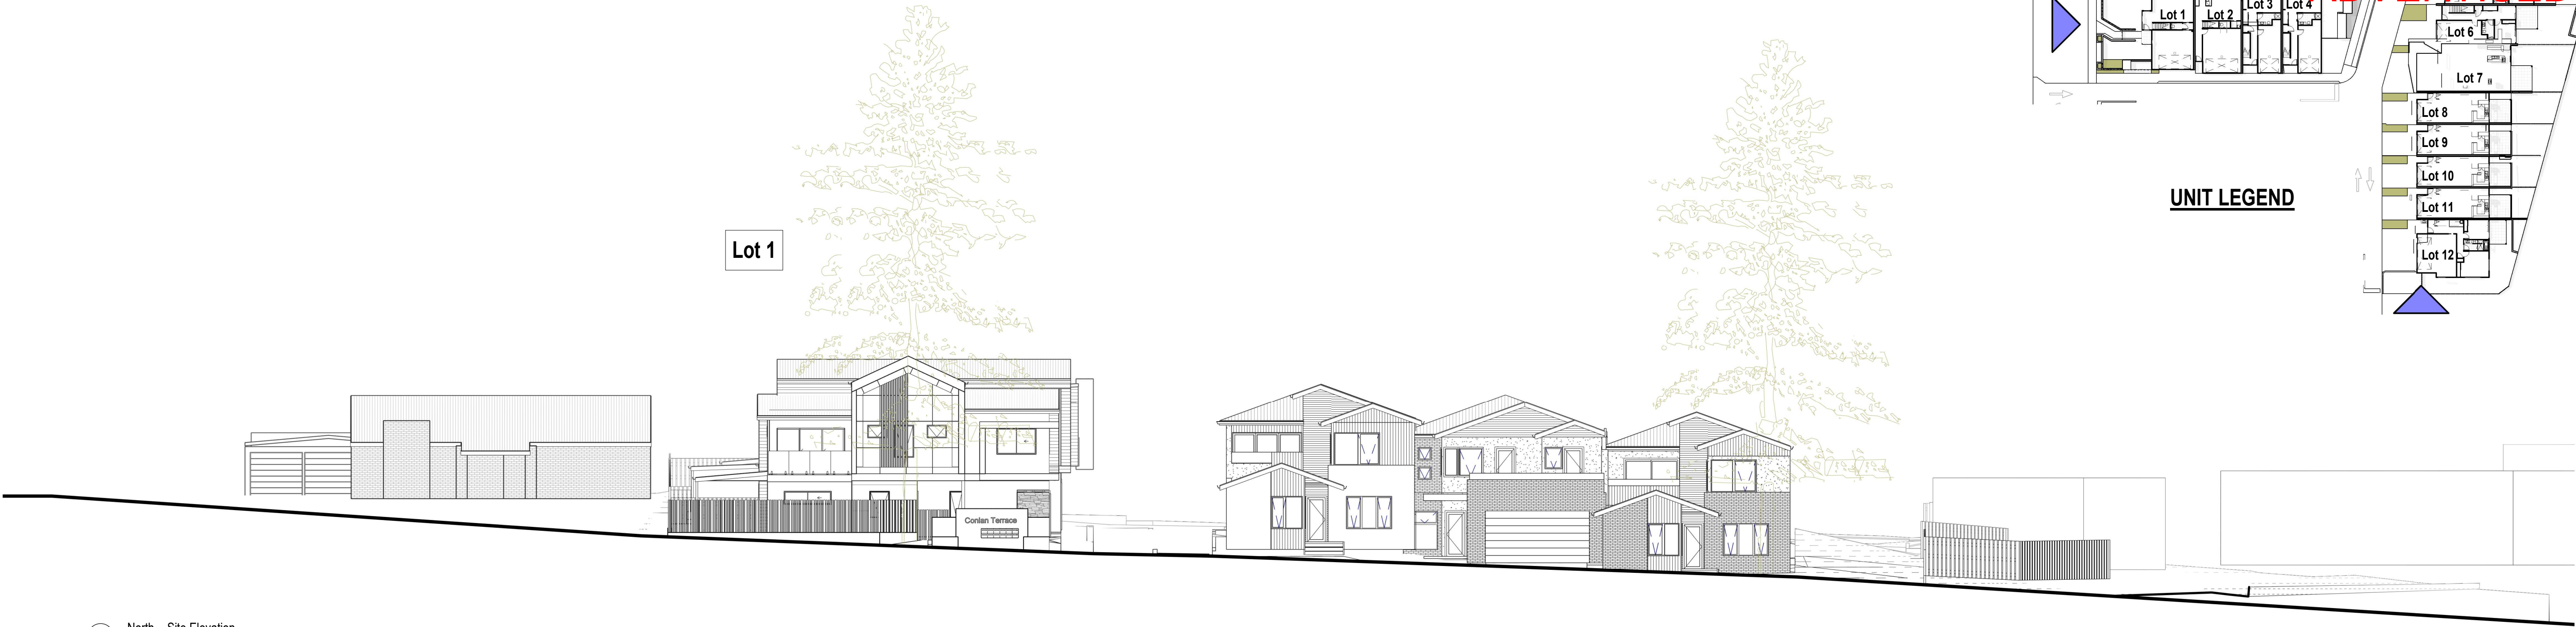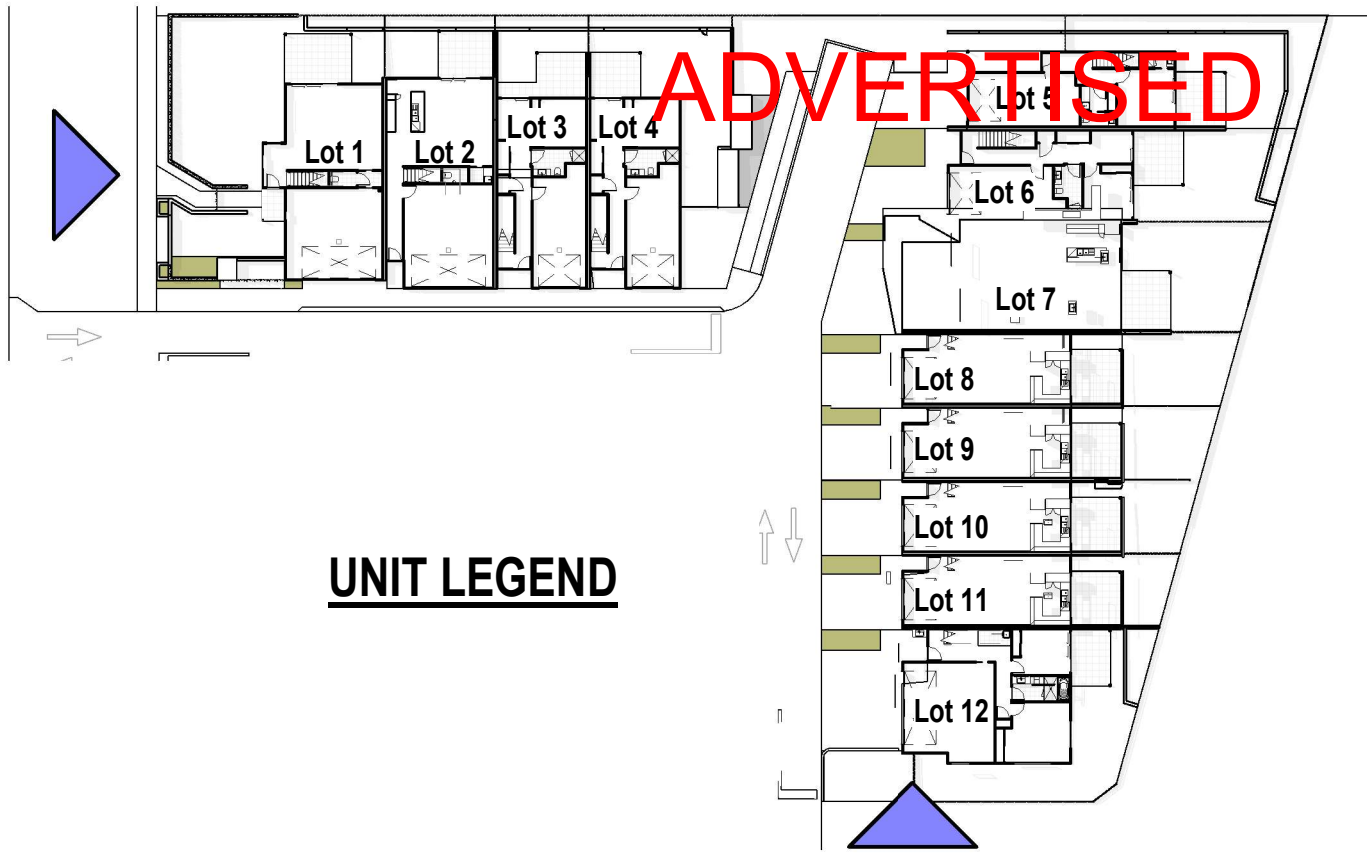

1 North - Site Elevation
1 : 150

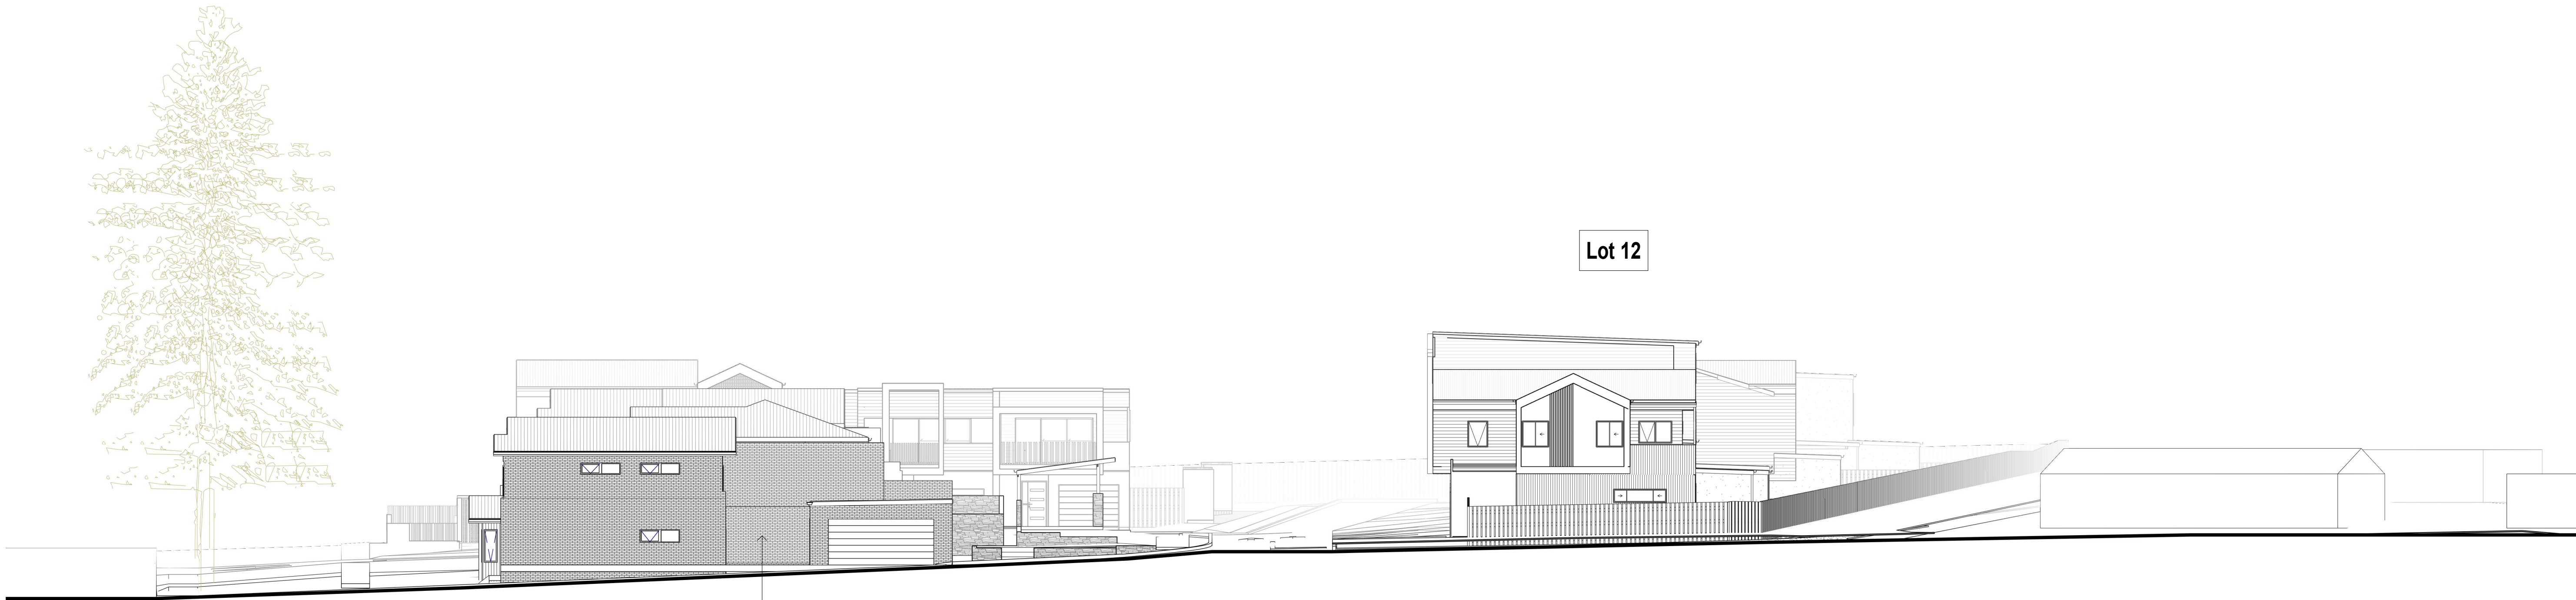

2 West - Site Elevation
1 : 150

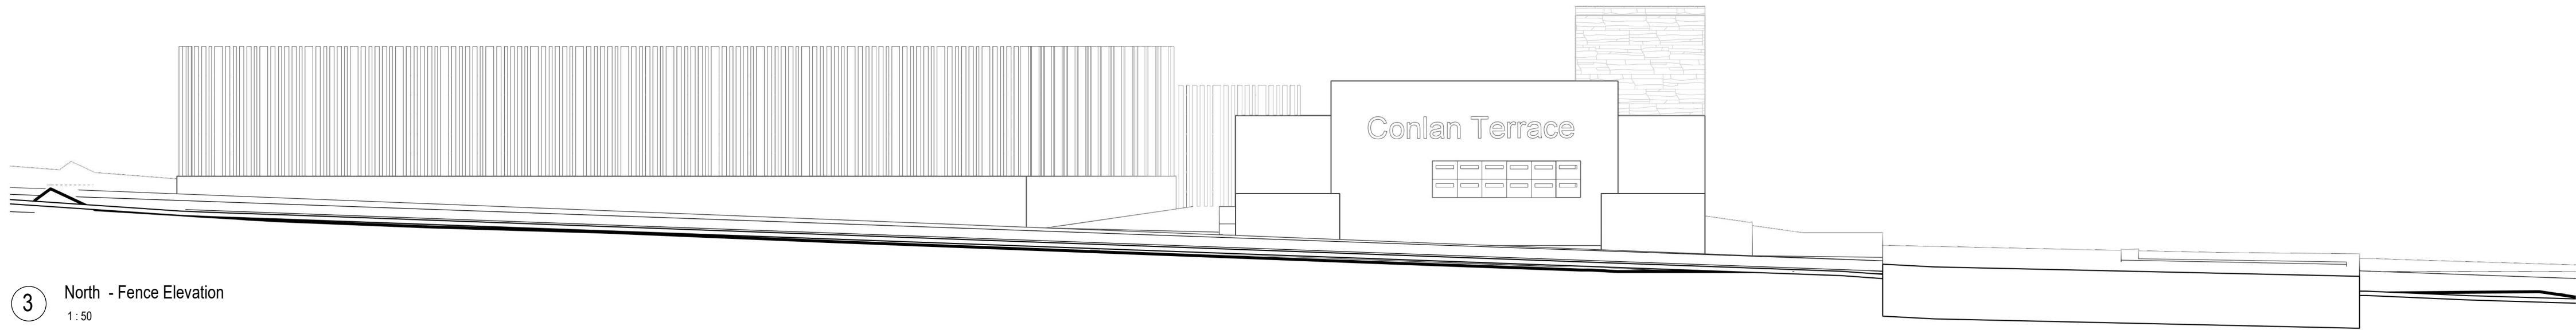

3 North - Fence Elevation
1 : 50


Site Elevations - Front & Right

DESIGN PROPOSED TOWNHOUSES	JOB ADDRESS 93 - 97 NICHOLSON STREET, WARRNAMBOOL, VIC. 3280	S.P. 0	ISSUE 0	REV 0	DATE 01/01/2020	DESCRIPTION SCHEMATIC DESIGN	DRAWN ADD	CHECKED ADD
STAGED PLAN: PRELIMINARY		SCALE: As indicated @ A2		1	01/01/2020	FOR REVIEW	ADD	ADD
CLIENT: EMCEE INVESTMENTS	USE FIGURED DIMENSIONS AT ALL TIMES. REFER ANY ENQUIRIES TO BUILDING CONTRACTOR. ALL DIMENSIONS TO BE VERIFIED ON SITE PRIOR TO CONSTRUCTION. ALL WORK TO COMPLY WITH LOCAL AUTHORITY REGULATIONS.	DWG NO: 420	LAND AREA: 0	2	01/01/2020	FOR REVIEW	ADD	ADD
				3	01/01/2020	FOR REVIEW	ADD	ADD
				4	01/01/2020	FOR REVIEW	ADD	ADD
MARK CONLAN BUILDER & DESIGNER
T:03 5561 3799 - REG. No. DP-AD134
36-38 BRAITHWAITE STREET, WARRNAMBOOL
T:03 5561 3799 - M:0417 052 610 - F:03 5561 7788
E:drafting@markconlan.com.au
DB-U4057 HIA 533957 ABN 39 487 131 009

RELIM - NOT FOR CONSTRUCTION

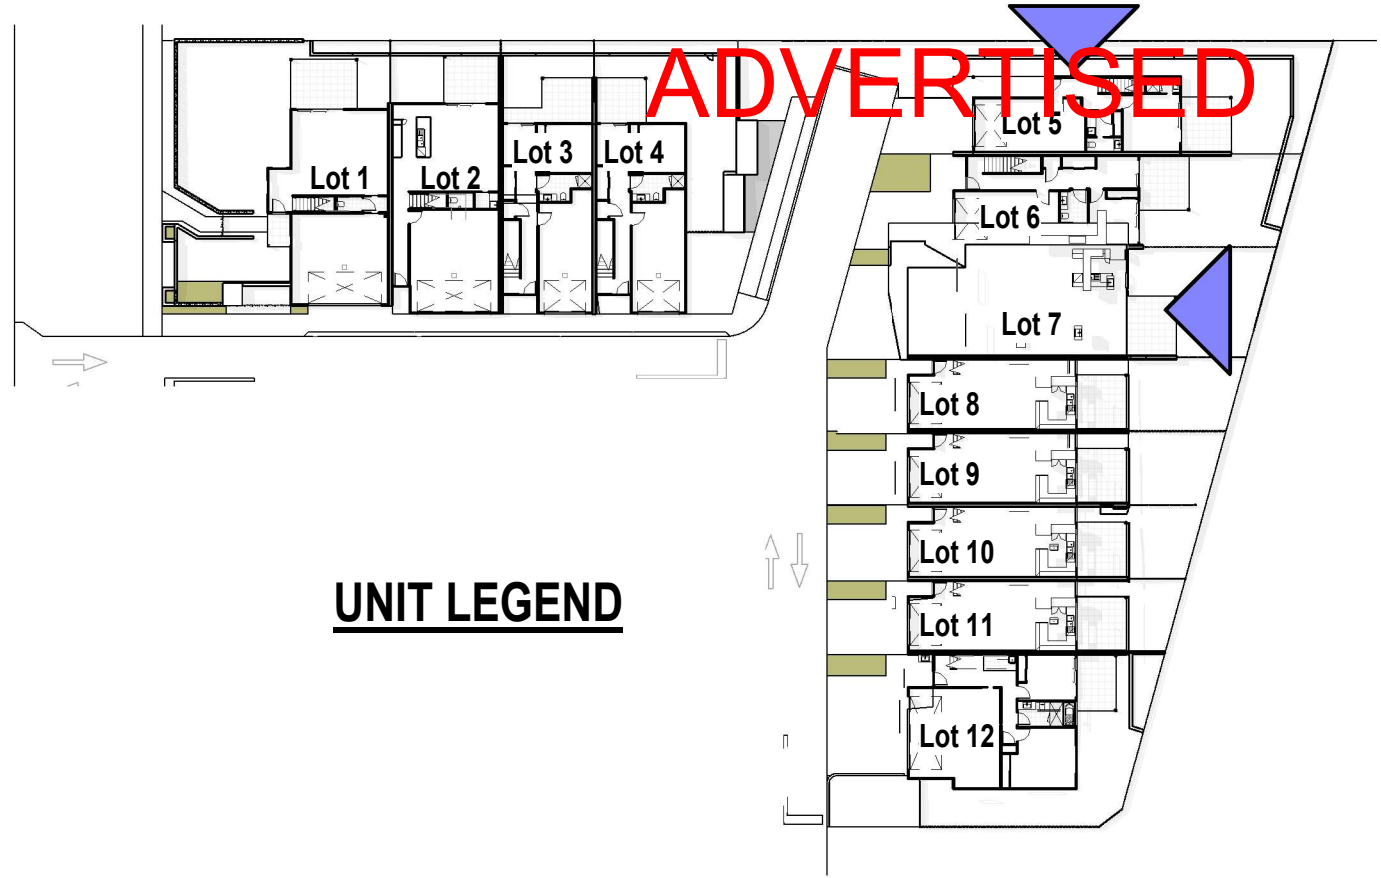


UNIT LEGEND

Lot 12 Lot 11 Lot 10 Lot 9 Lot 8 Lot 7 Lot 6 Lot 5




1 South - Site Elevation
1:150

Lot 5 Lot 4 Lot 3 Lot 2 Lot 1

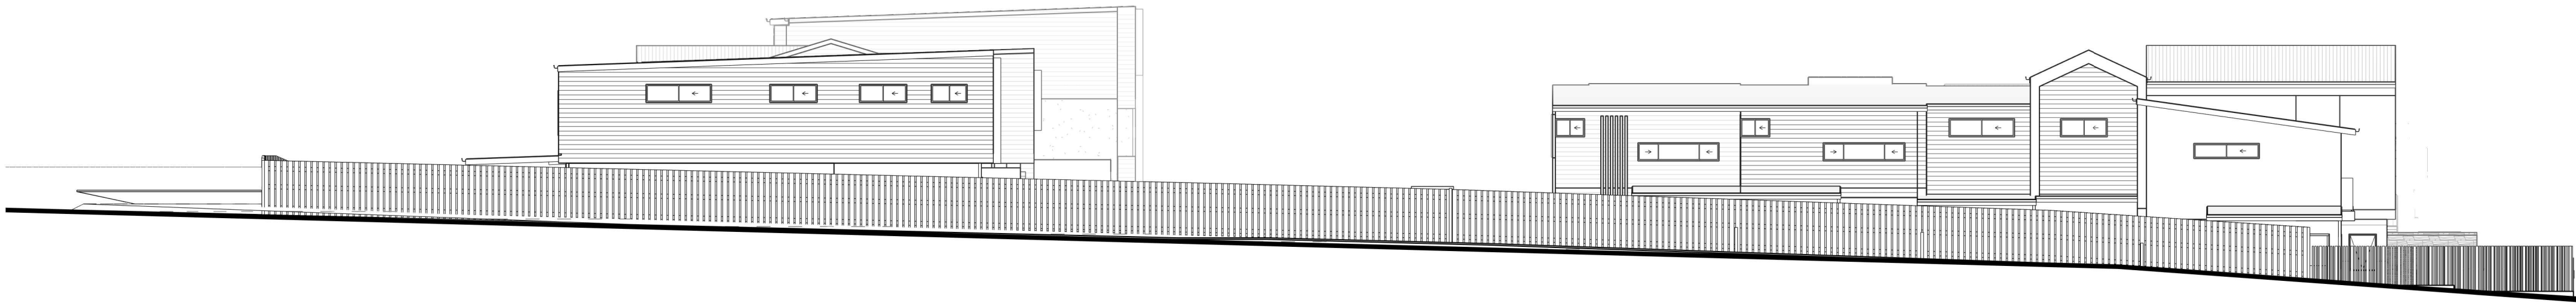

2 East - Site Elevation
1:150

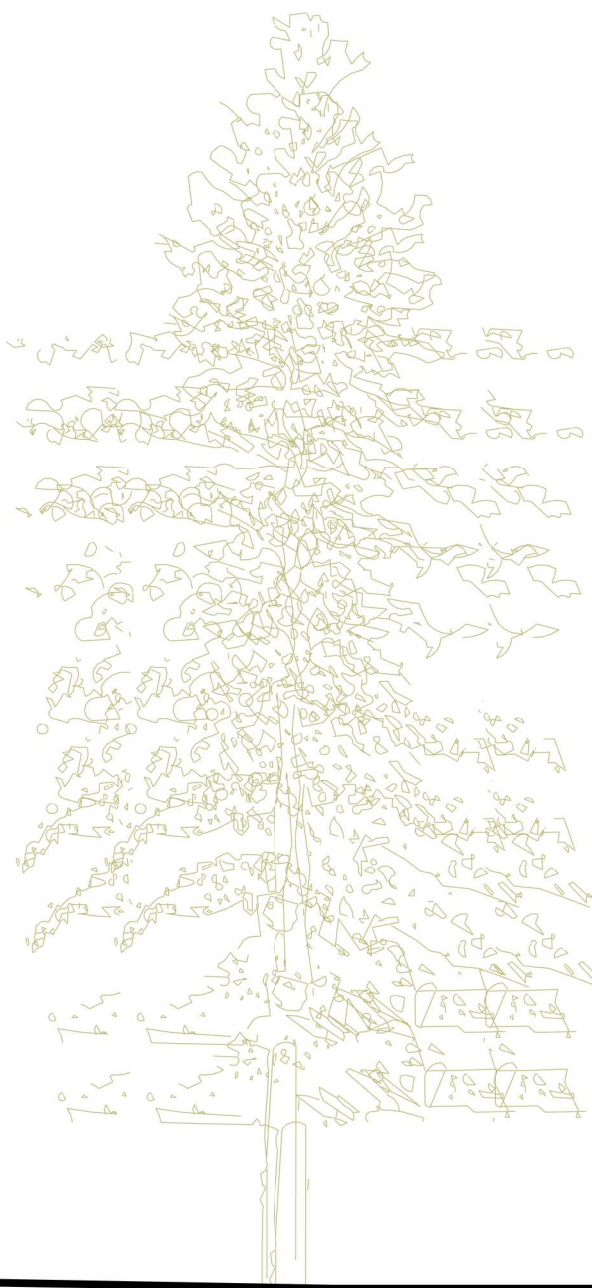

Site Elevations - Rear & Left

DESIGN	JOB ADDRESS
PROPOSED TOWNHOUSES	93 - 97 NICHOLSON STREET, WARRNAMBOOL, VIC. 3280
STAGED PLAN:	
PRELIMINARY	
CLIENT:	USE FIGURED DIMENSIONS AT ALL TIMES. REFER ANY ENQUIRIES TO BUILDING CONTRACTOR. ALL DIMENSIONS TO BE VERIFIED ON SITE PRIOR TO CONSTRUCTION. ALL WORK TO COMPLY WITH LOCAL AUTHORITY REGULATIONS.
EMCEE INVESTMENTS	

S.P.	ISSUE	REV	DATE	DESCRIPTION	DRAWN	CHECKED
	O	A	17.08.23	SCHEMATIC DESIGN	ADD	ADD
		B	08.08.23	FOR REVIEW	ADD	ADD
		C	08.10.23	FOR REVIEW	ADD	ADD
		D	08.10.23	FOR REVIEW	ADD	ADD
MARK CONLAN BUILDER & DESIGNER
T:03 5561 3799 - REG. No. DP-AD134
36-38 BRAITHWAITE STREET, WARRNAMBOOL
T:03 5561 3799 - M:0417 052 610 - F:03 5561 7788
E:drafting@markconlan.com.au
DB-U4057 HIA 533957 ABN 39 487 131 009


RELIM - NOT FOR CONSTRUCTION



4 Three Storey Type 1 Ground Level
1: 50

5 Three Storey Type 1 First Floor
1: 50


6 Three Storey Type 1 Second Floor
1: 50

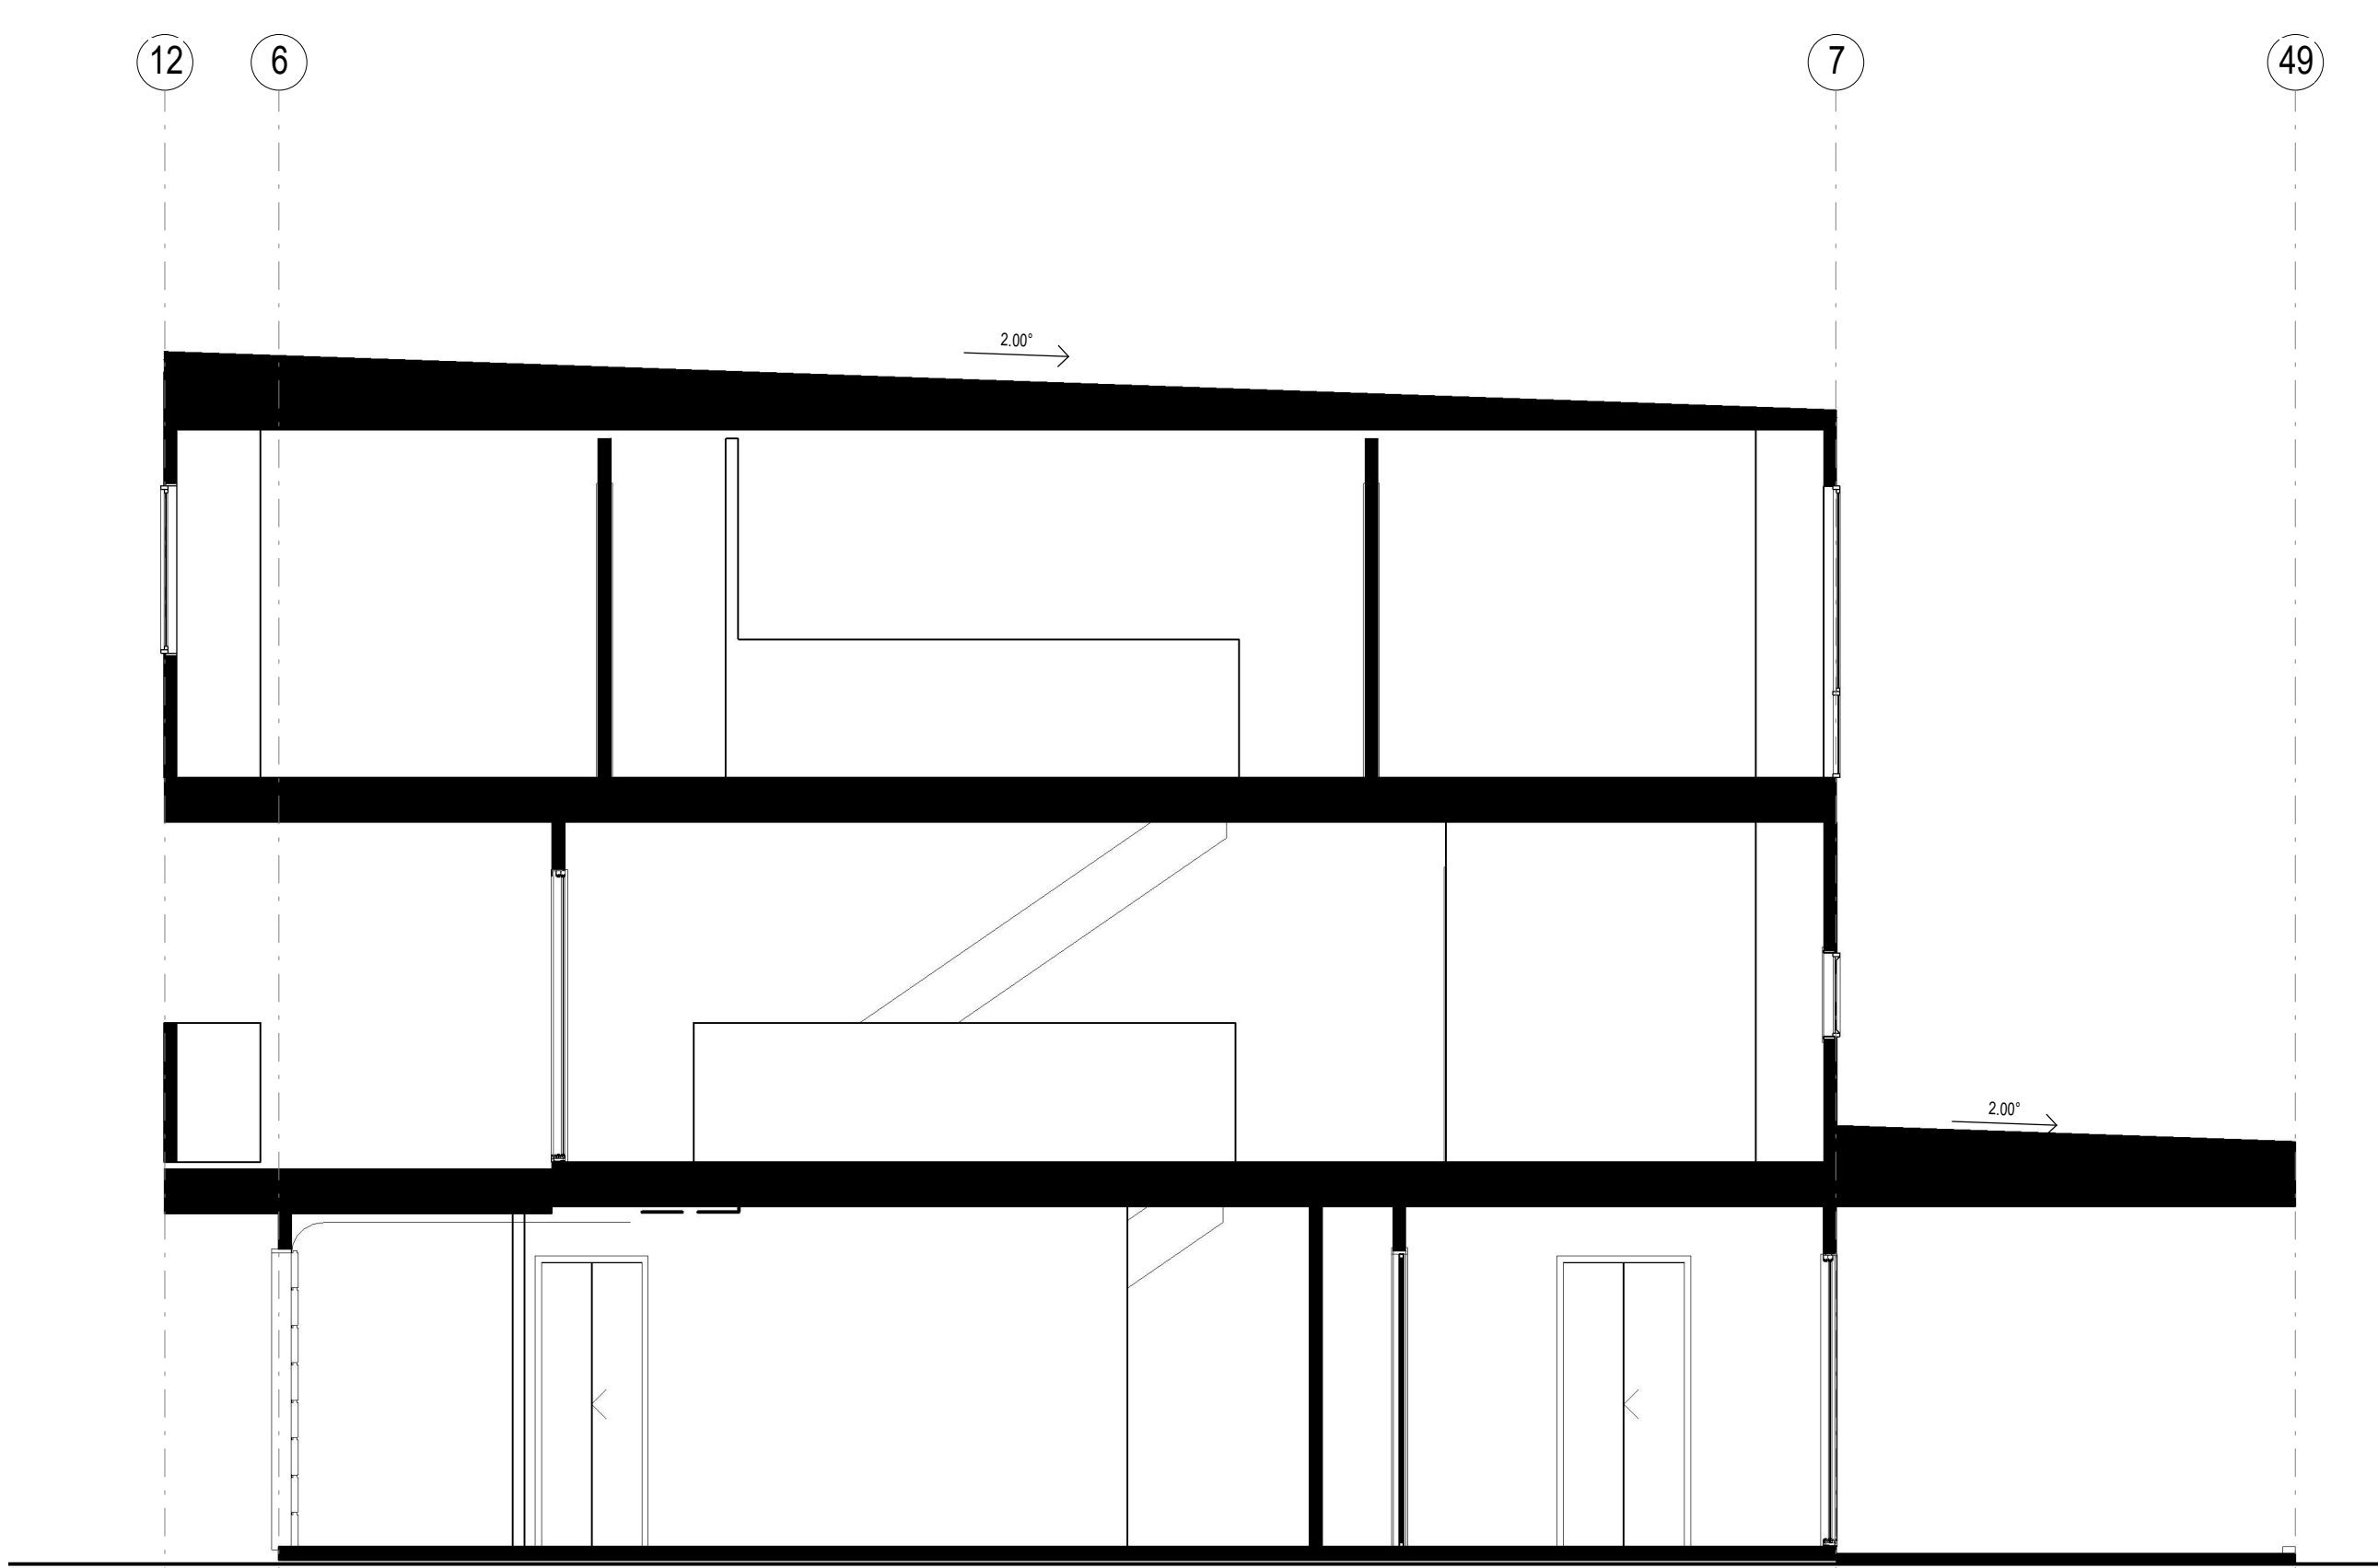

1 Section 15
1: 50

12 6

7

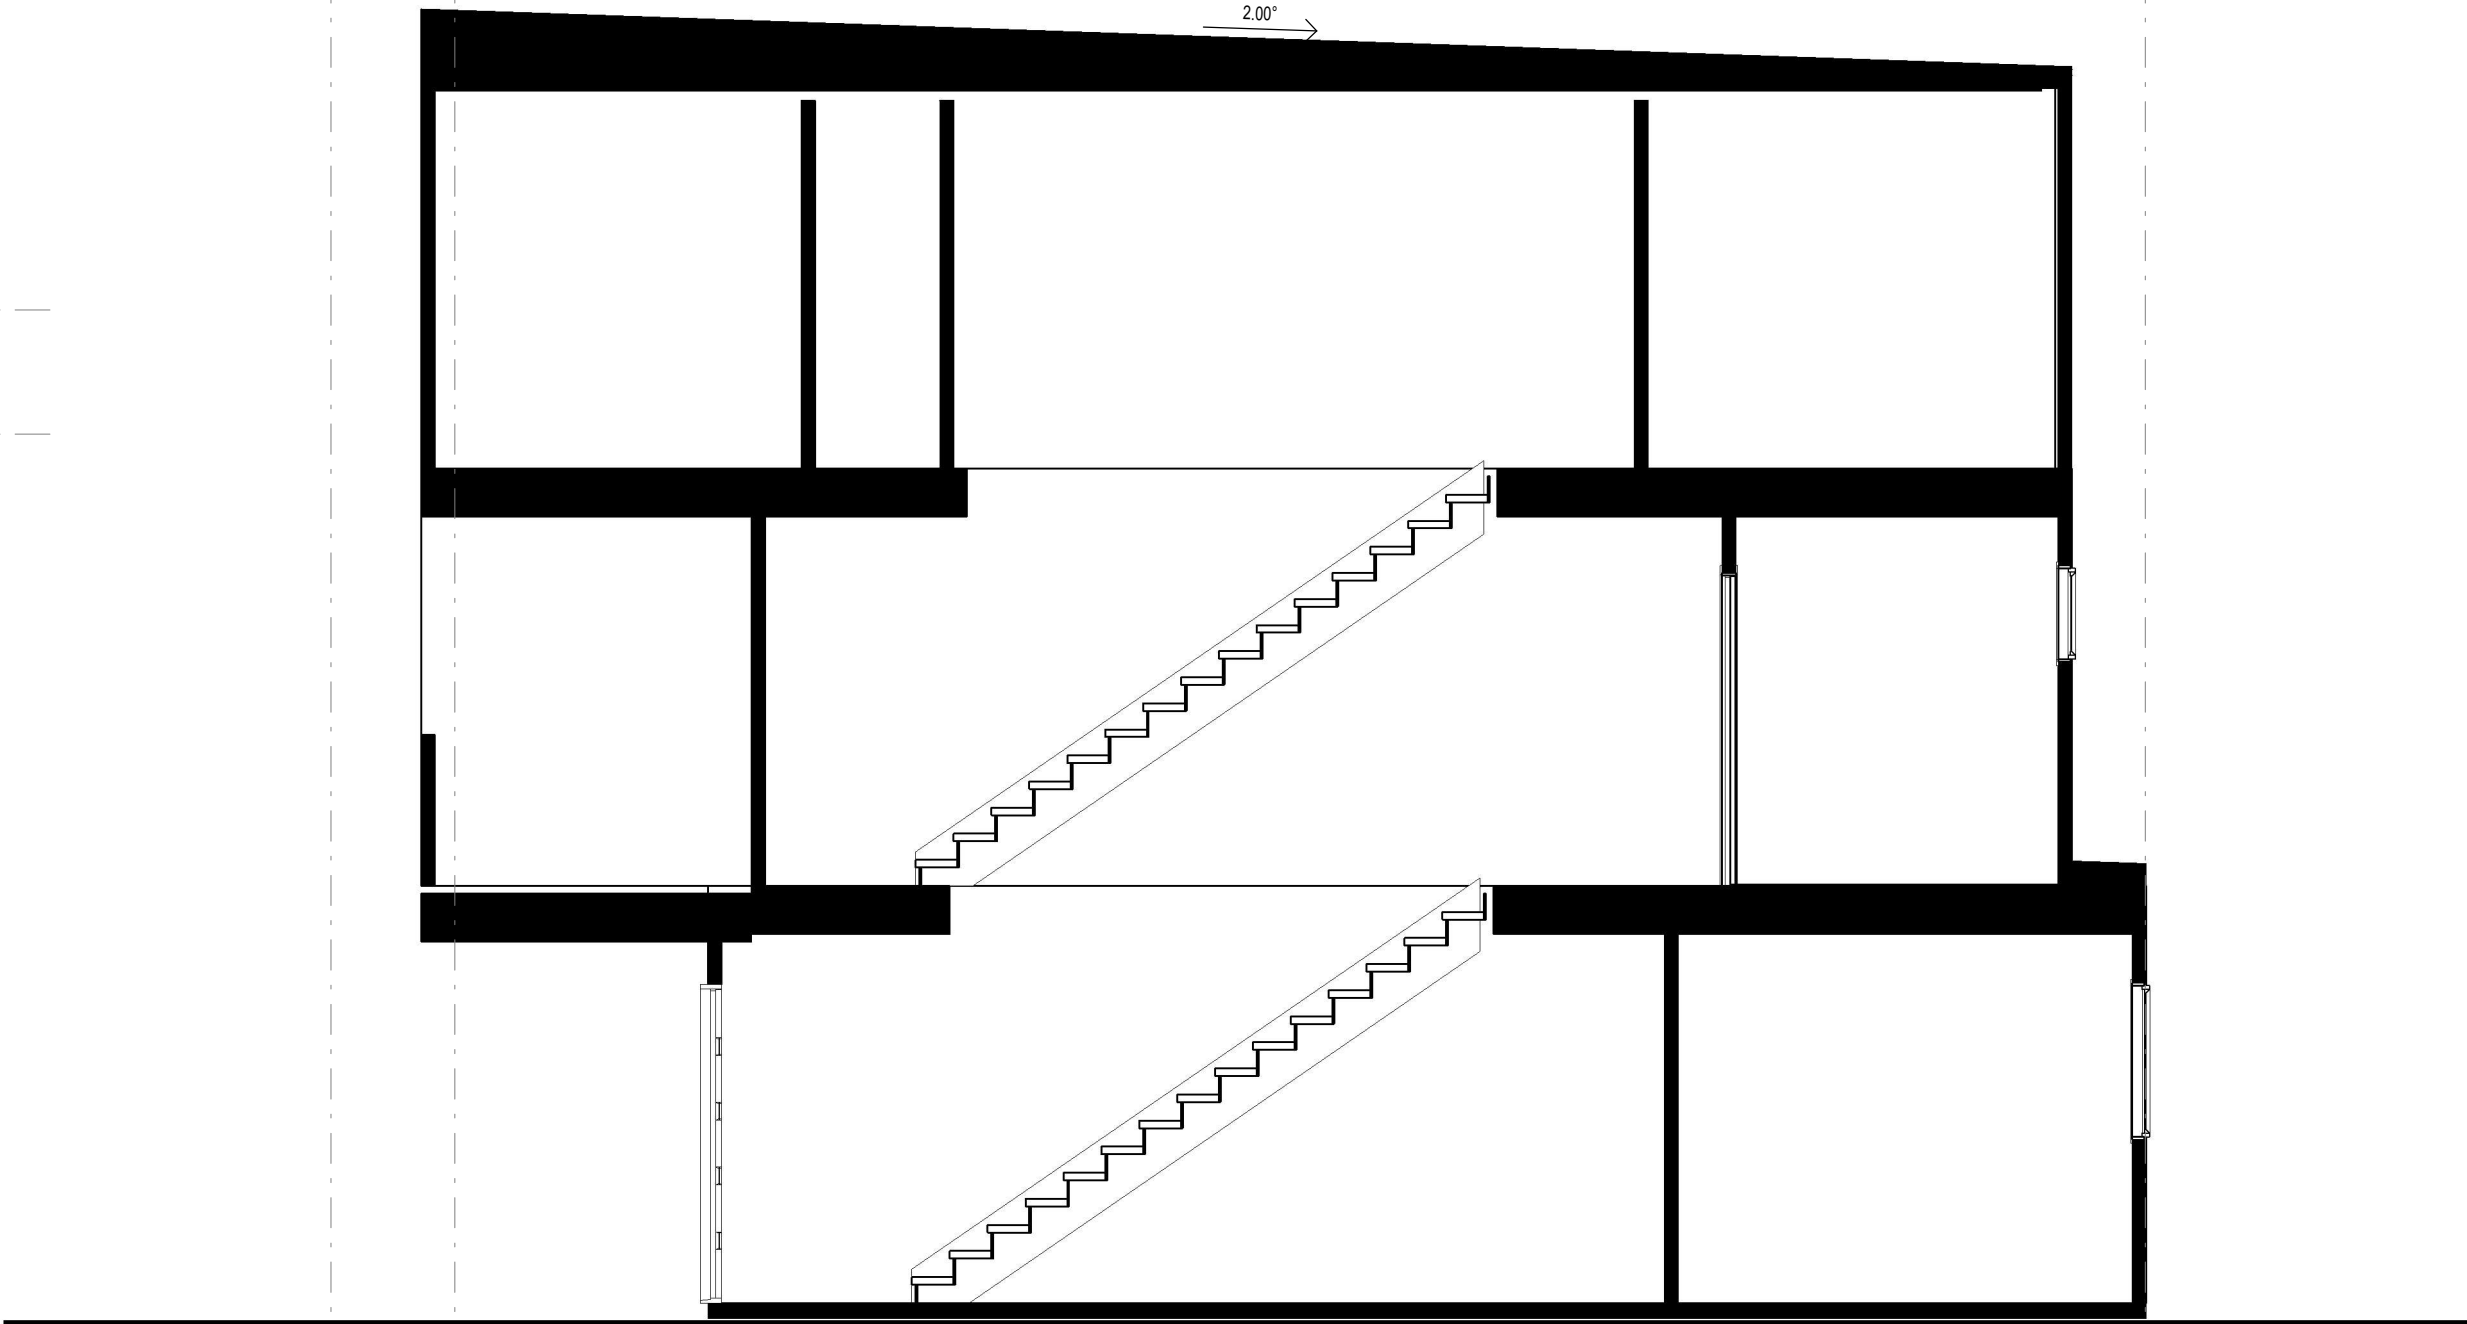

2 Section 16
1: 50

Typical Plans & Sections


DESIGN PROPOSED TOWNHOUSES	JOB ADDRESS 93 - 97 NICHOLSON STREET, WARRNAMBOOL, VIC. 3280	S.P. 0	ISSUE 0	REV 0	DATE 01/12/23	DESCRIPTION FOR REVIEW	DRAWN ADD	CHECKED ADD
STAGED PLAN: PRELIMINARY		SCALE: 1: 50 @ A2		1	01/12/23	OFFICIAL ISSUE	ADD	ADD
CLIENT: EMCEE INVESTMENTS	USE FIGURED DIMENSIONS AT ALL TIMES. REFER ANY ENQUIRIES TO BUILDING CONTRACTOR. ALL DIMENSIONS TO BE VERIFIED ON SITE PRIOR TO CONSTRUCTION. ALL WORK TO COMPLY WITH LOCAL AUTHORITY REGULATIONS.	DWG NO: 500	LAND AREA: 0	2	01/12/23	FOR REVIEW	ADD	ADD
				3	01/12/23	FOR REVIEW	ADD	ADD
				4	01/12/23	FOR REVIEW	ADD	ADD
MARK CONLAN BUILDER & DESIGNER
T:03 5561 3799 - REG. No. DP-AD134
36-38 BRAITHWAITE STREET, WARRNAMBOOL
T:03 5561 3799 - M:0417 052 610 - F:03 5561 7788
E:drafting@markconlan.com.au
DB-U4057 HIA 533957 ABN 39 487 131 009

RELIM - NOT FOR CONSTRUCTION


ADVERTISED

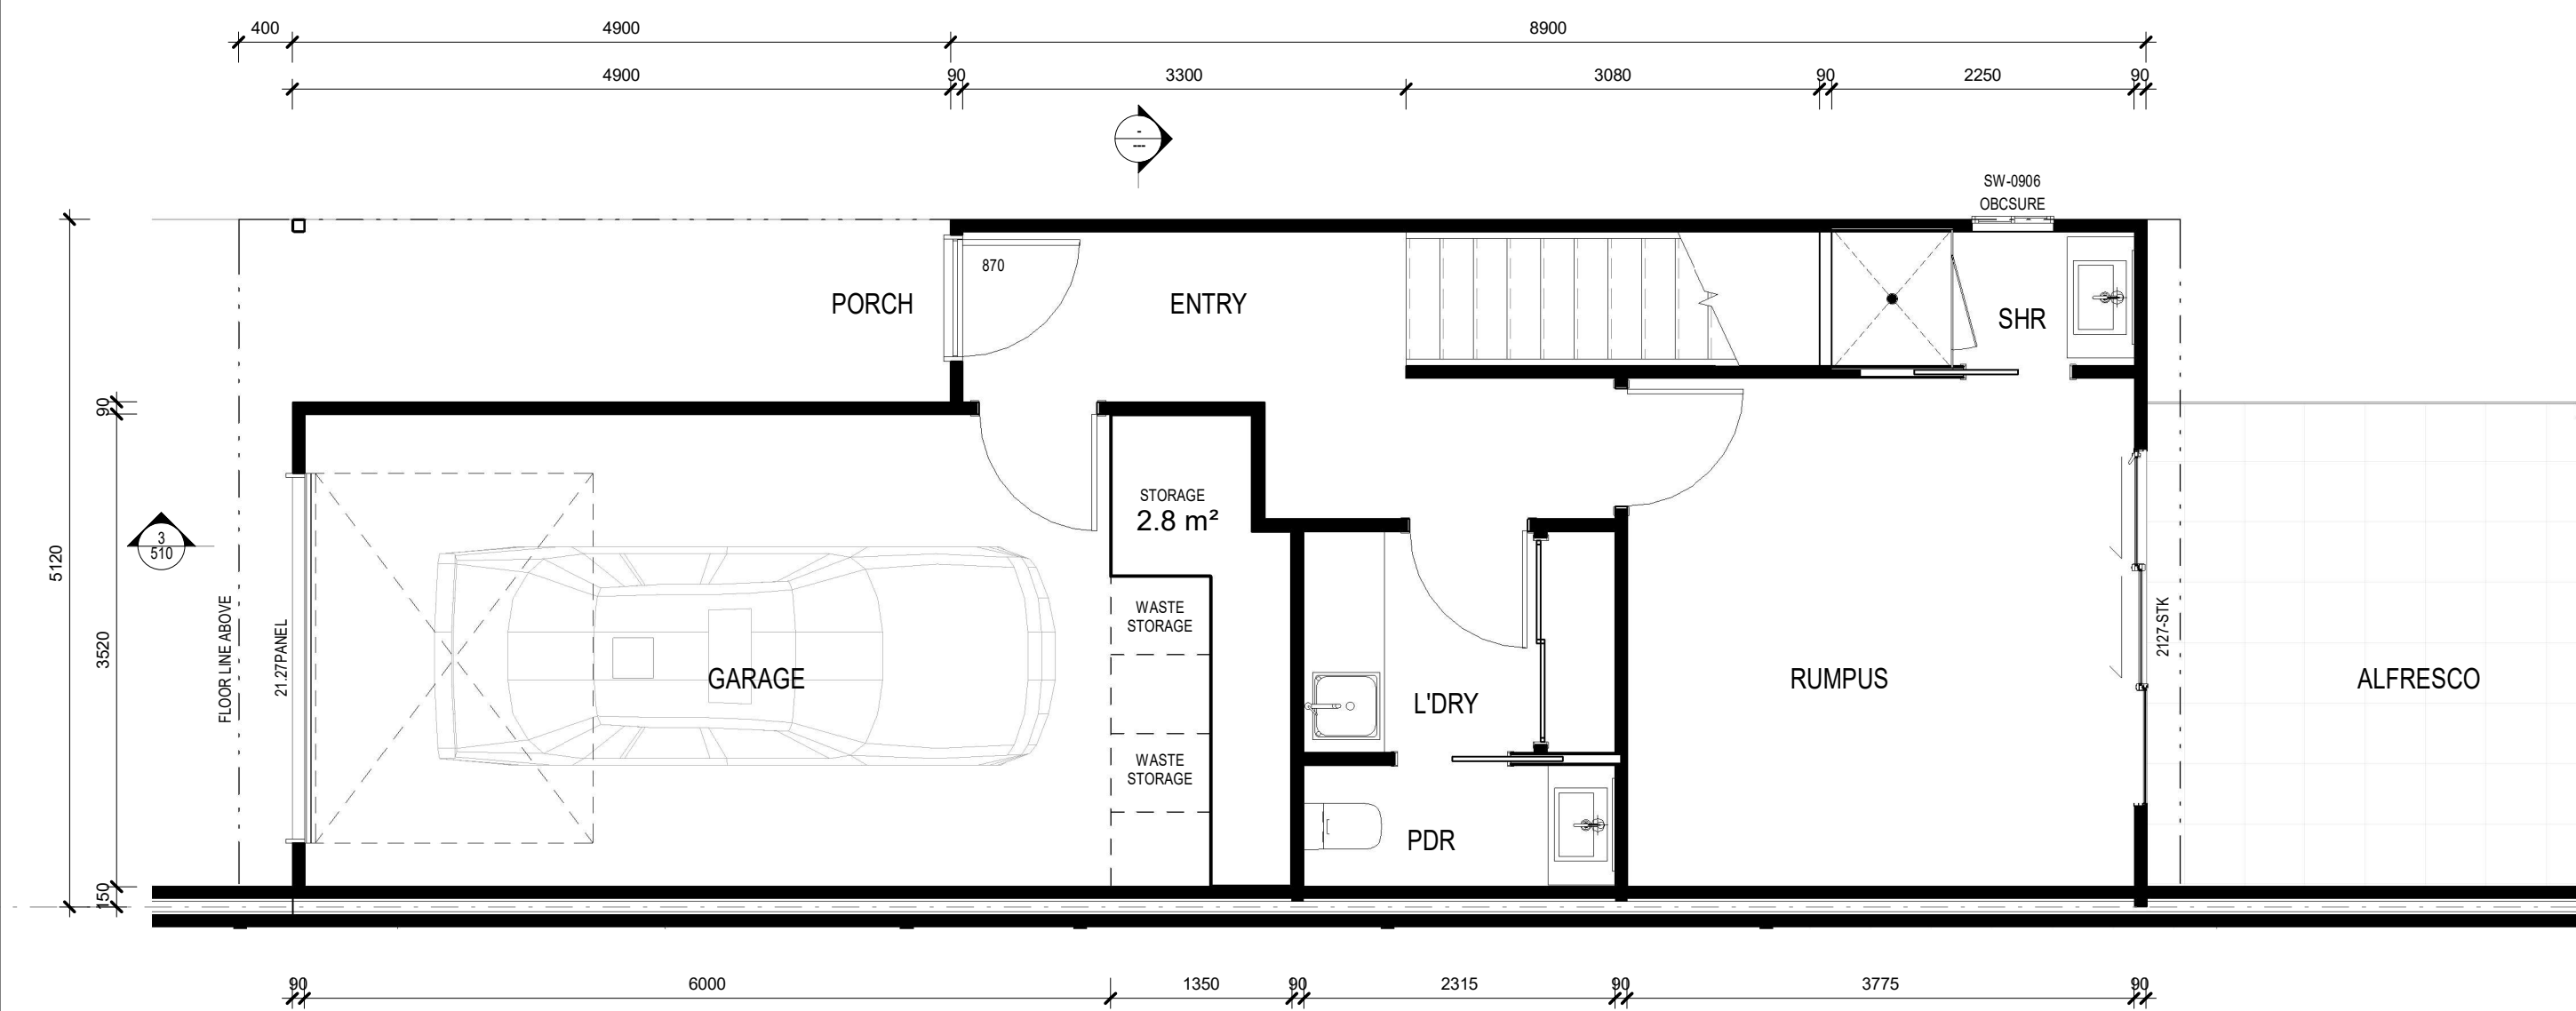

1 Two Storey Type 1 Ground Floor
1:50

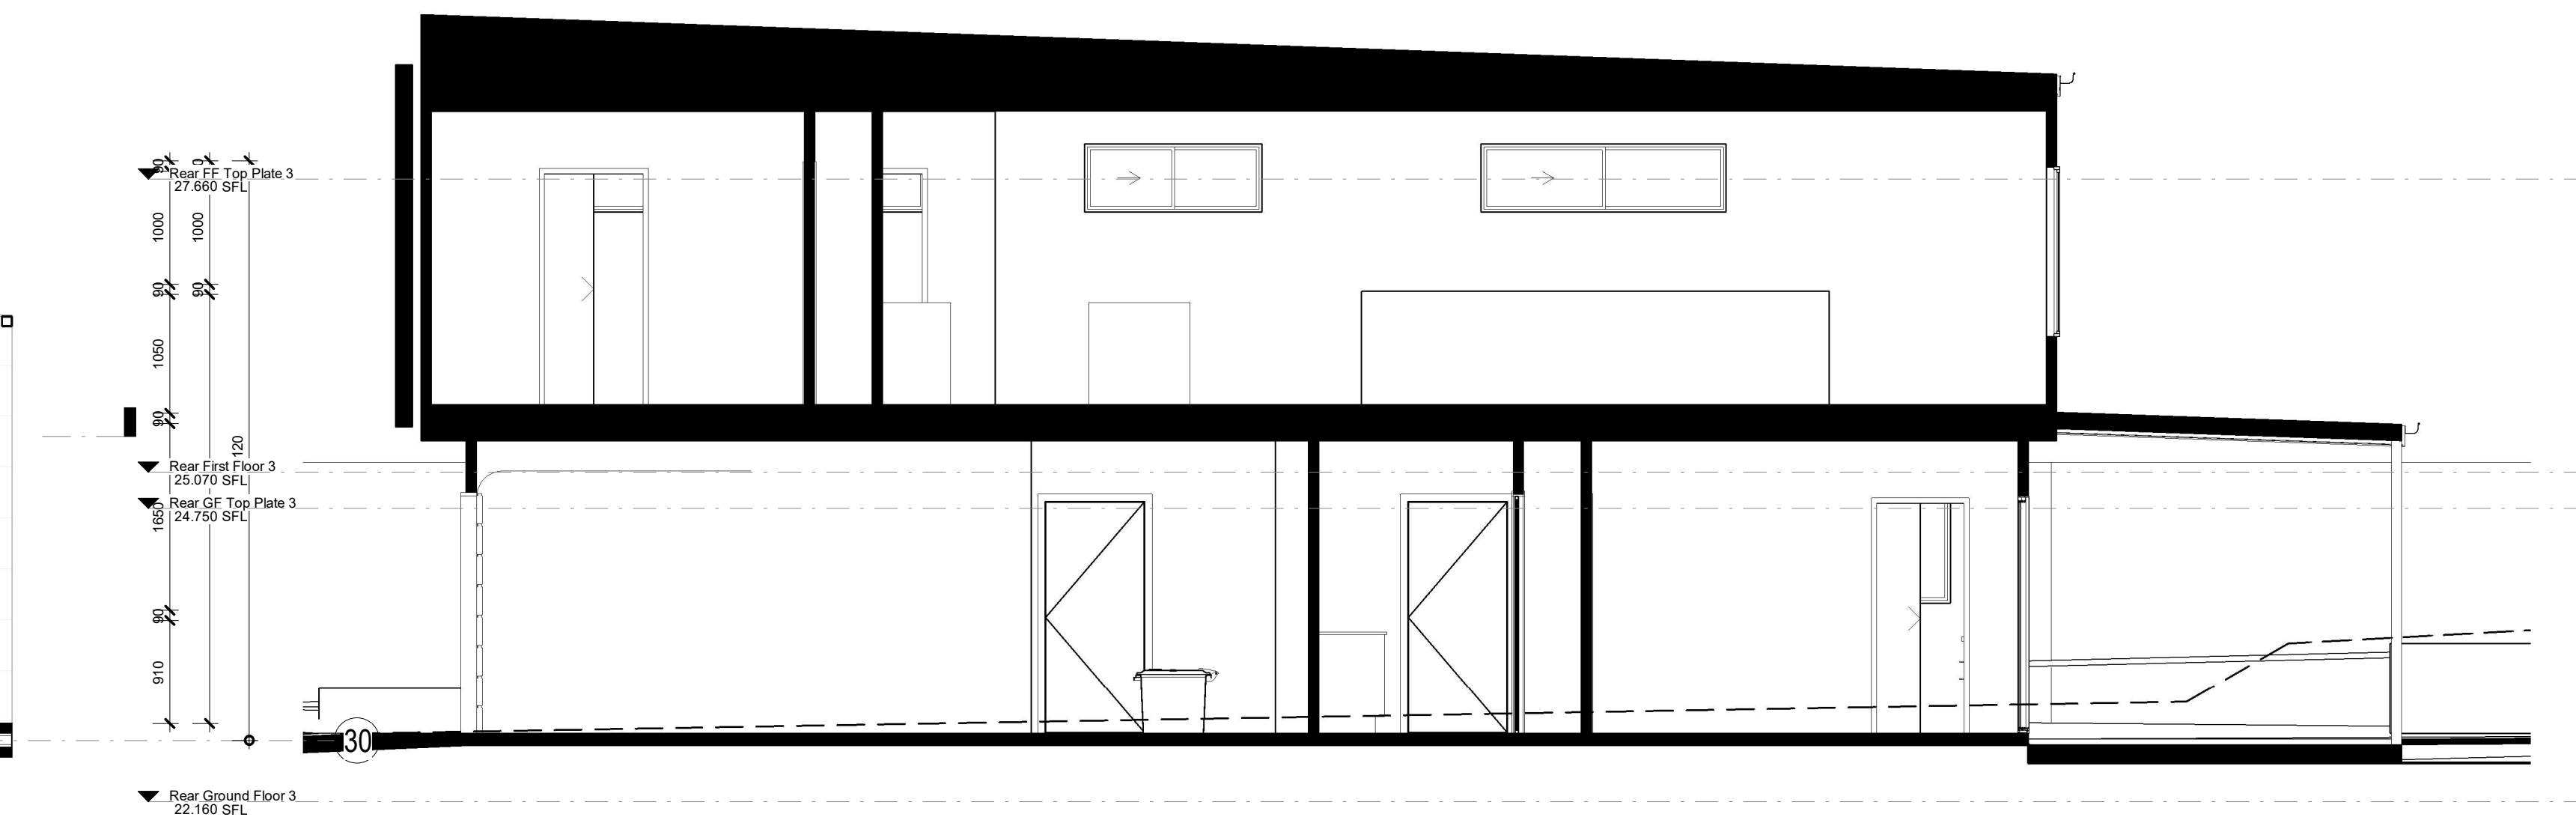

3 Section 24
1:50

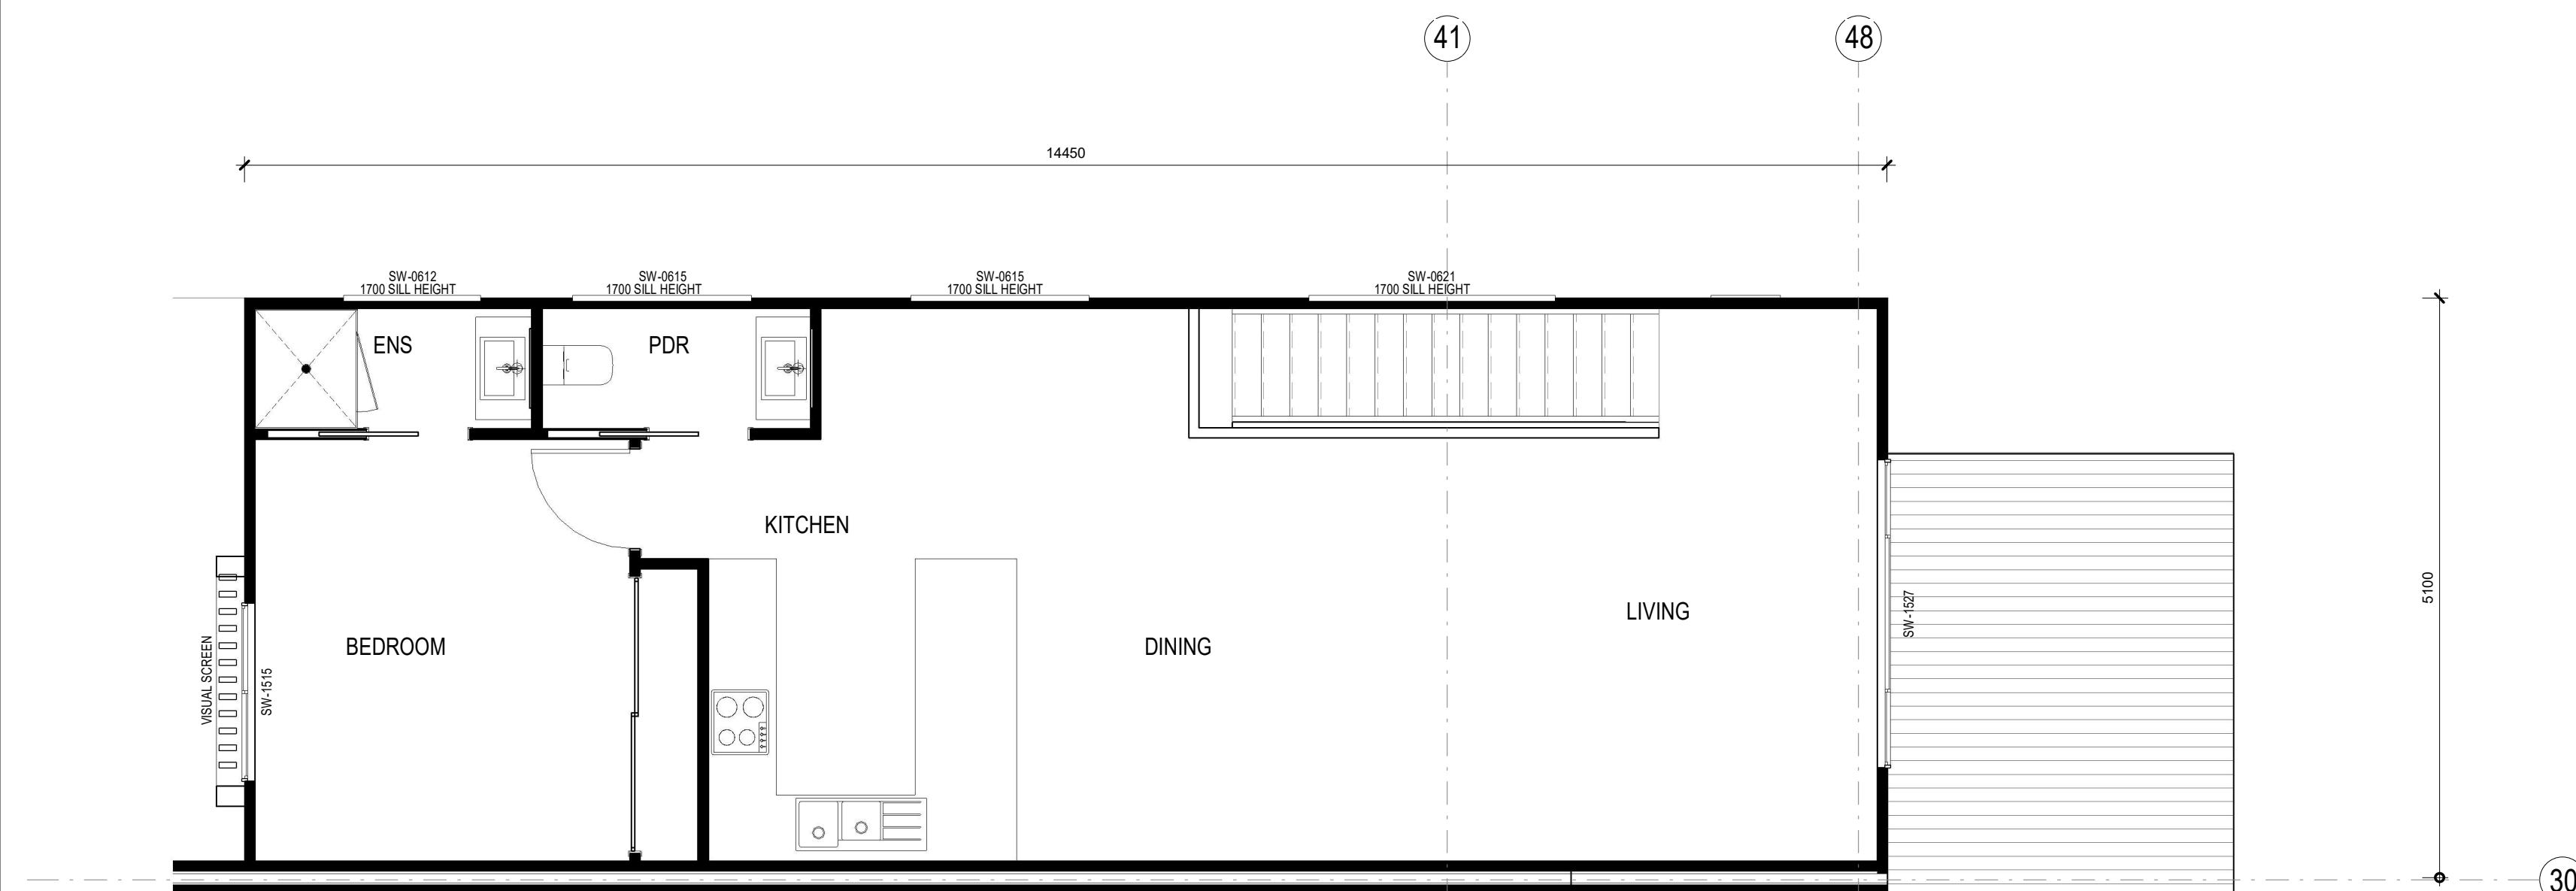

2 Two Storey Type 1 First Floor
1:50


Typical Plans & Sections

DESIGN	JOB ADDRESS:	S.P.	ISSUE:	REV	DATE	DESCRIPTION	DRAWN	CHECKED
PROPOSED TOWNHOUSES	93 - 97 NICHOLSON STREET, WARRNAMBOOL, VIC. 3280		0					
STAGED PLAN		SCALE:						
PRELIMINARY		1 : 50 @ A2						
CLIENT:		DWG NO:	LAND AREA:					
EMCEE INVESTMENTS	USE REFERRED DIMENSIONS AT ALL TIMES. REFER ANY ENQUIRIES TO BUILDING CONTRACTOR . ALL DIMENSIONS TO BE VERIFIED ON SITE PRIOR TO CONSTRUCTION. ALL WORK TO COMPLY WITH ALL CODES AND REGULATIONS.	510						



MARK CONLAN BUILDER & DESIGNER
T:03 5561 3799 - REG. No. DP-AD134
36-38 BRAITHWAITE STREET, WARRNAMBOOL
T:03 5561 3799 - M:0417 052 610 - F:03 5561 7788
E:drafting@markconlan.com.au
DB-U4057 HIA 533957 ABN 39 487 131 009

RELIM - NOT FOR CONSTRUCTION

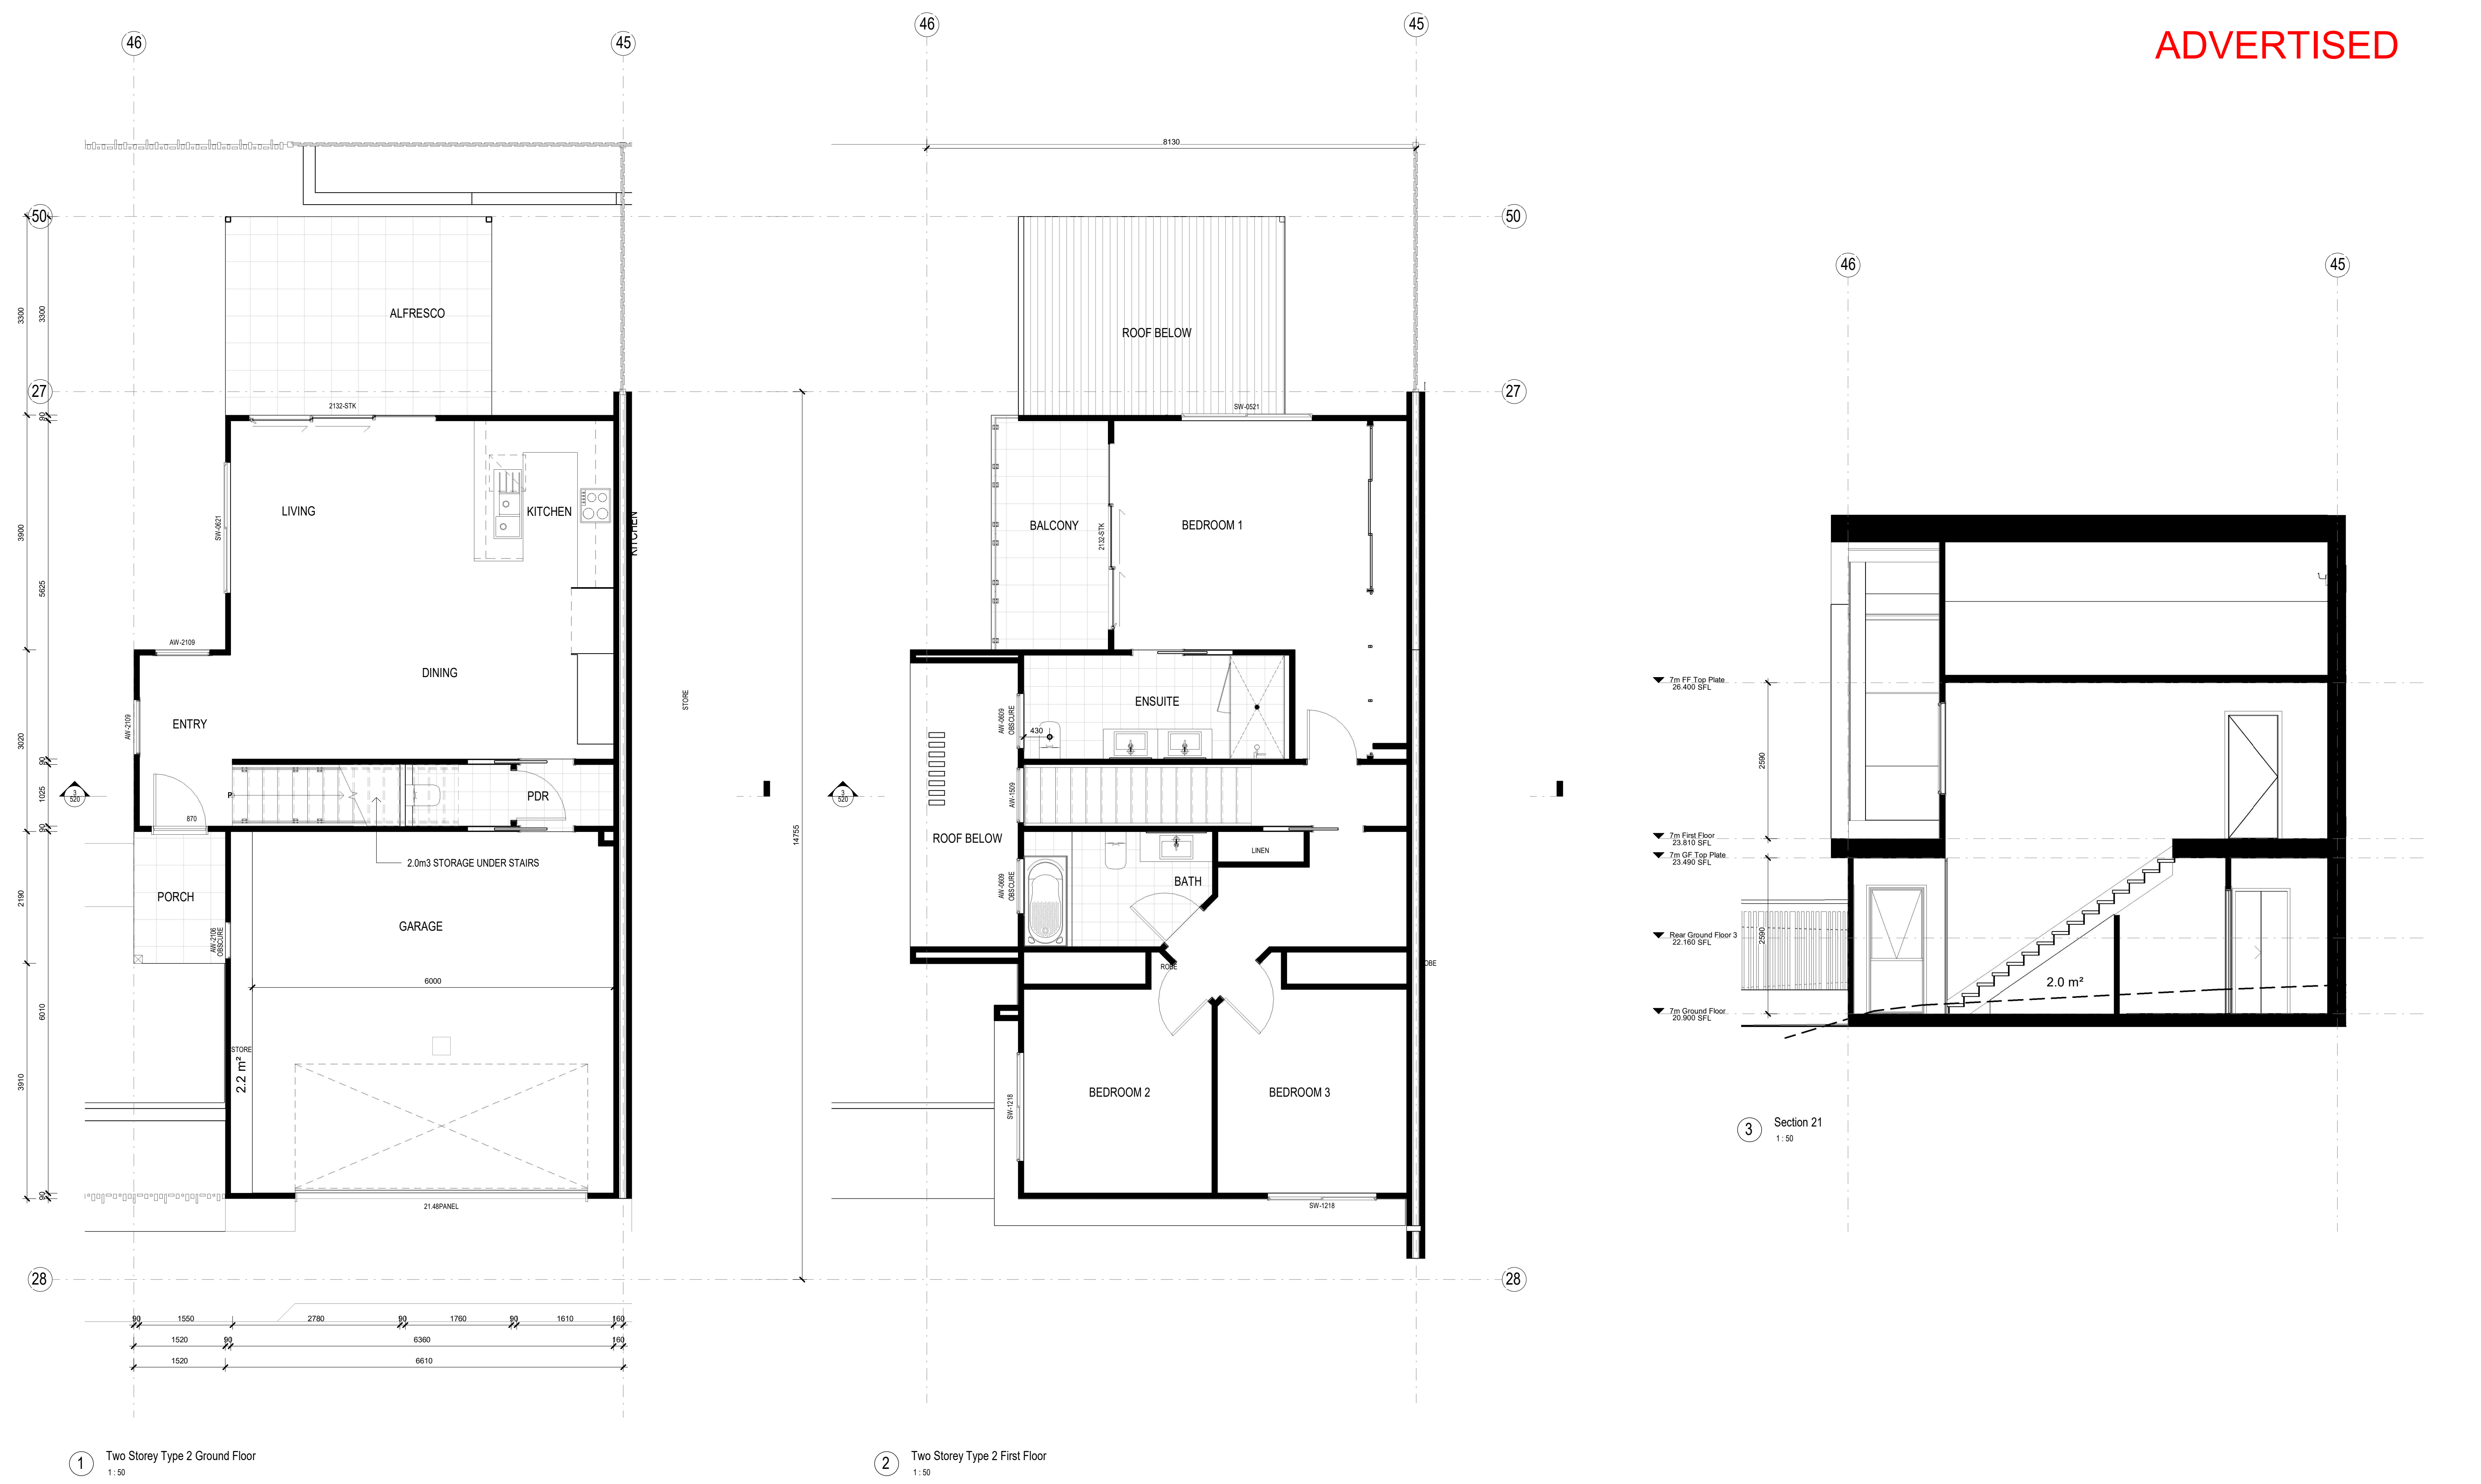


Typical Plans & Sections

DESIGN PROPOSED TOWNHOUSES	JOB ADDRESS 93 - 97 NICHOLSON STREET, WARRNAMBOOL, VIC. 3280	S.P. 0	ISSUE 0	REV 0	DATE 0	DESCRIPTION 0	DRAWN 0	CHECKED 0
STAGED PLAN: PRELIMINARY		SCALE: 1:50 @ A2						
CLIENT: EMCEE INVESTMENTS	USE FIGURED DIMENSIONS AT ALL TIMES. REFER ANY ENQUIRIES TO BUILDING CONTRACTOR. ALL DIMENSIONS TO BE VERIFIED ON SITE PRIOR TO CONSTRUCTION. ALL WORK TO COMPLY WITH LOCAL AUTHORITY REGULATIONS.	DWG NO: 520	LAND AREA: 0					




MARK CONLAN BUILDER & DESIGNER
T:03 5561 3799 - REG. No. DP-AD134
36-38 BRAITHWAITE STREET, WARRNAMBOOL
T:03 5561 3799 - M:0417 052 610 - F:03 5561 7788
E:drafting@markconlan.com.au
DB-U4057 HIA 533957 ABN 39 487 131 009

RELIM - NOT FOR CONSTRUCTION

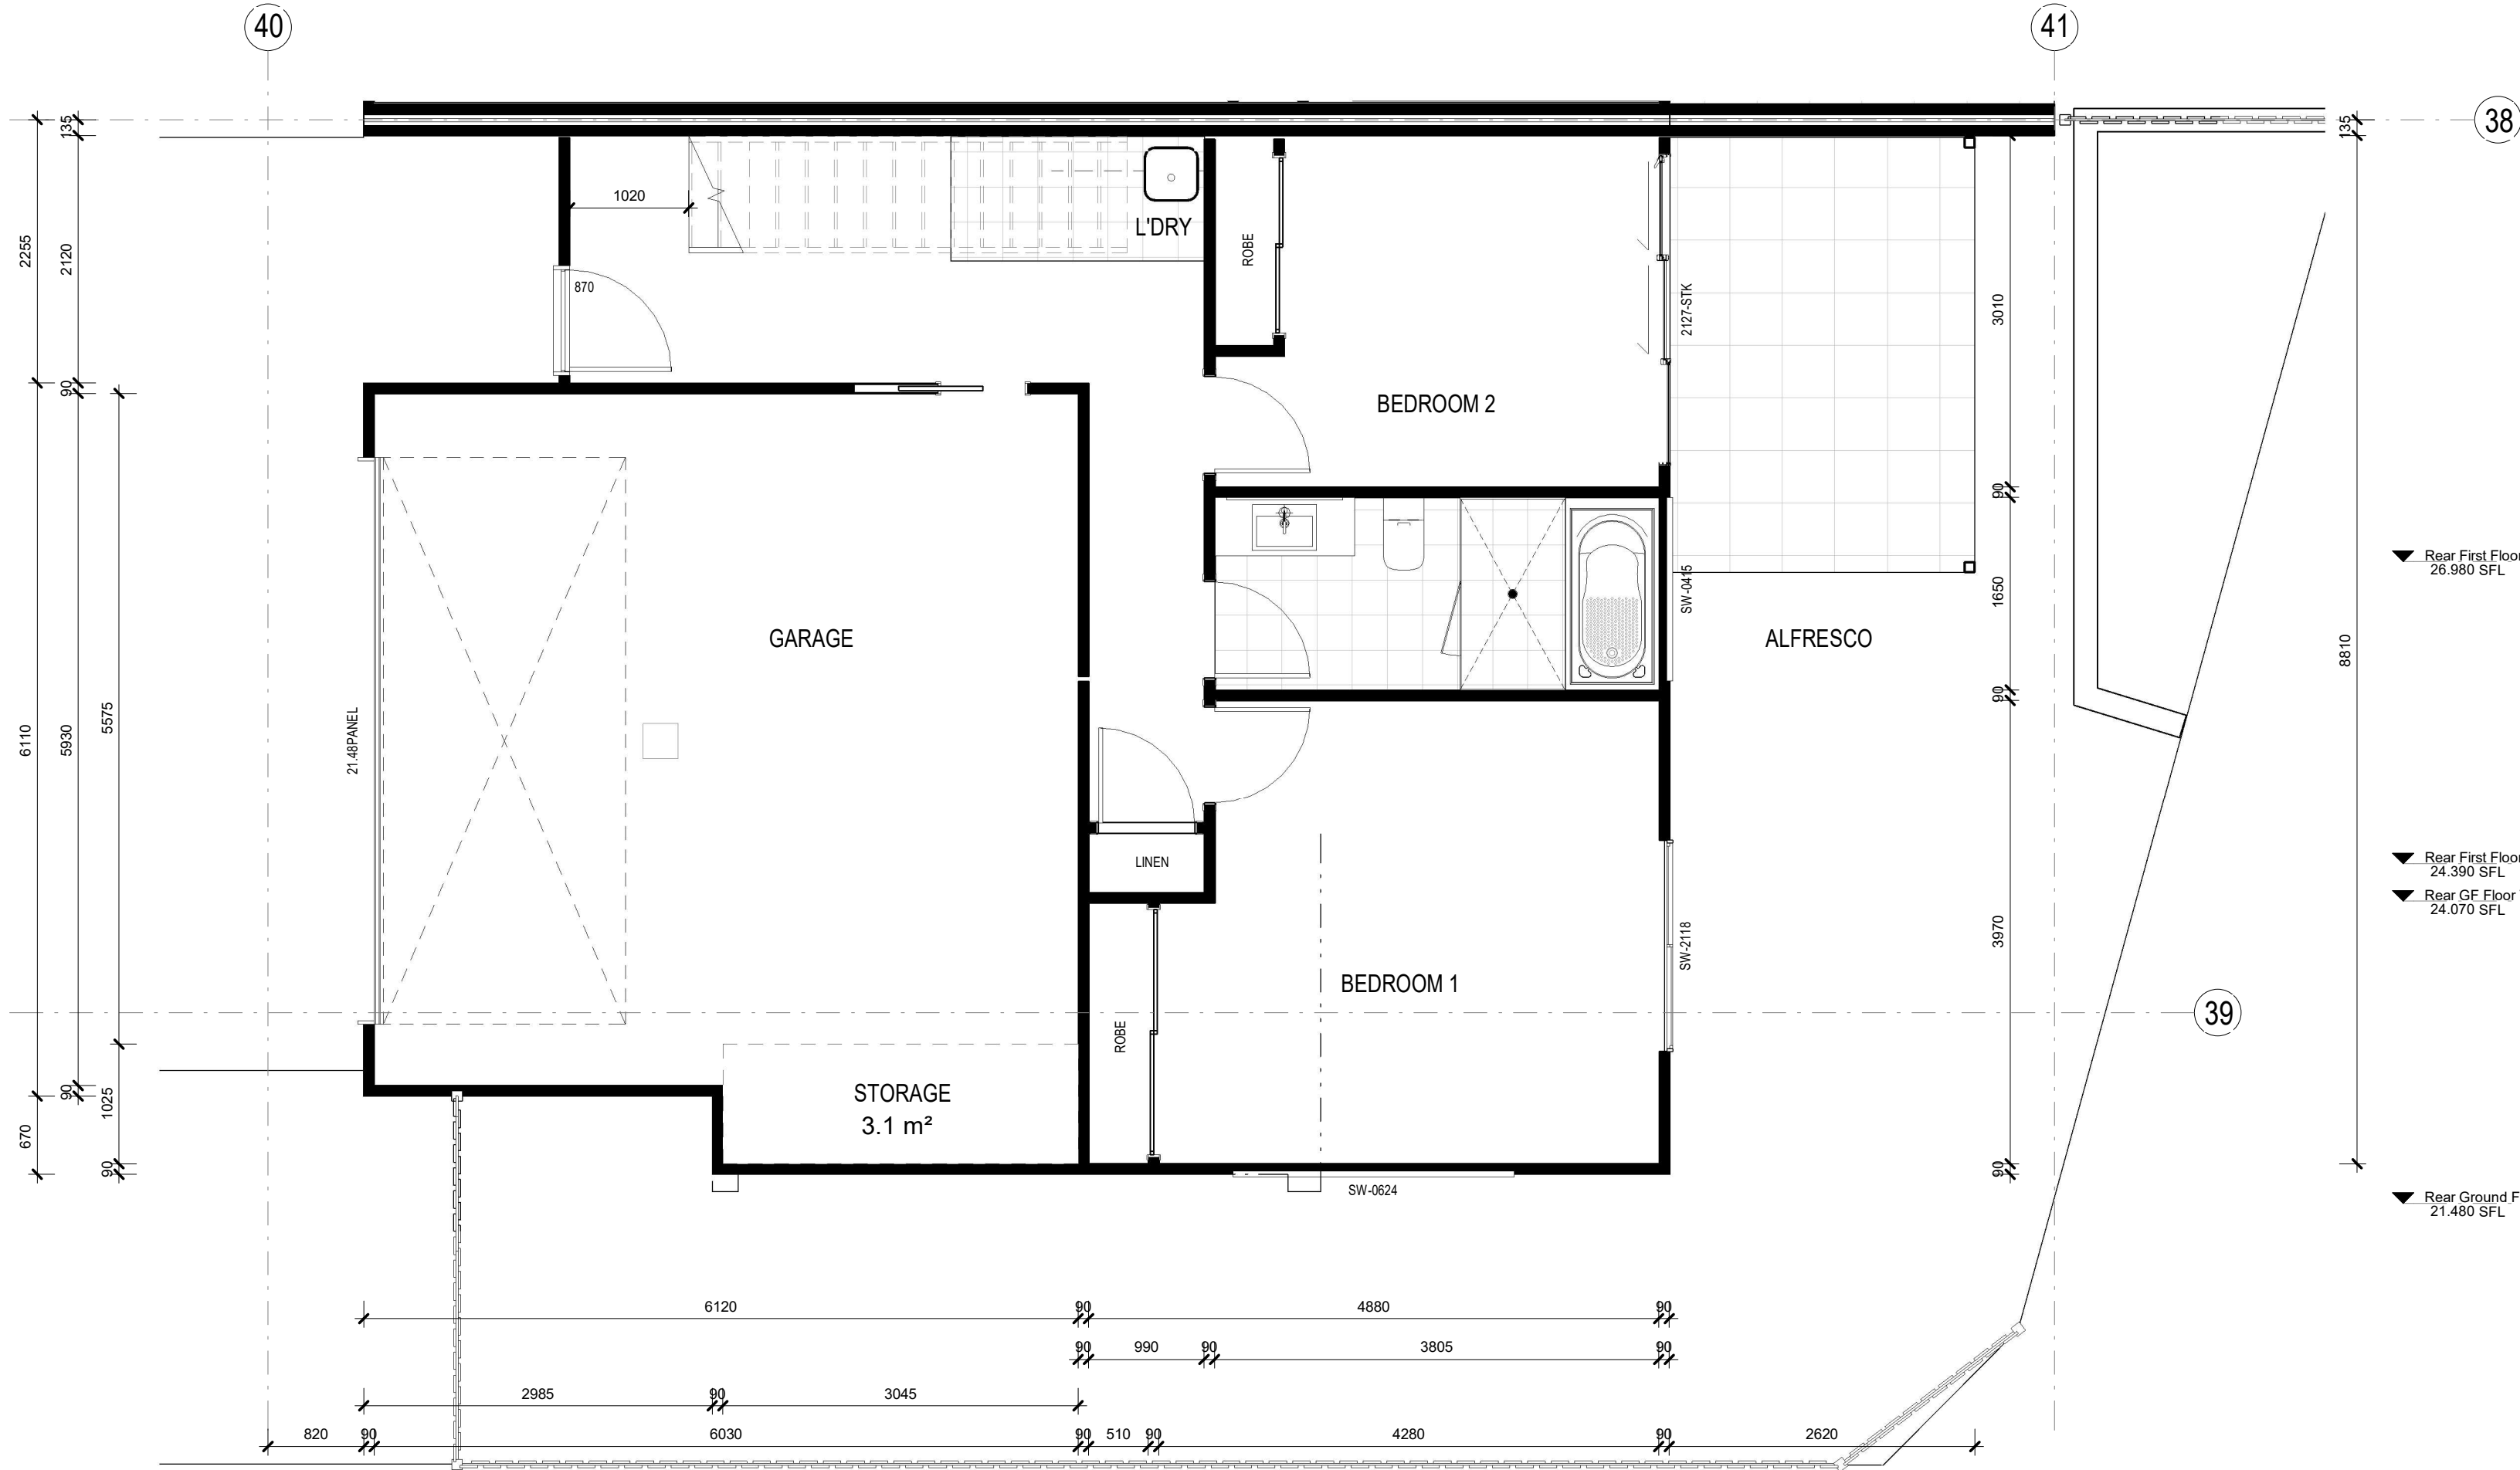

1 Two Storey Type 4 Ground Floor
1:50

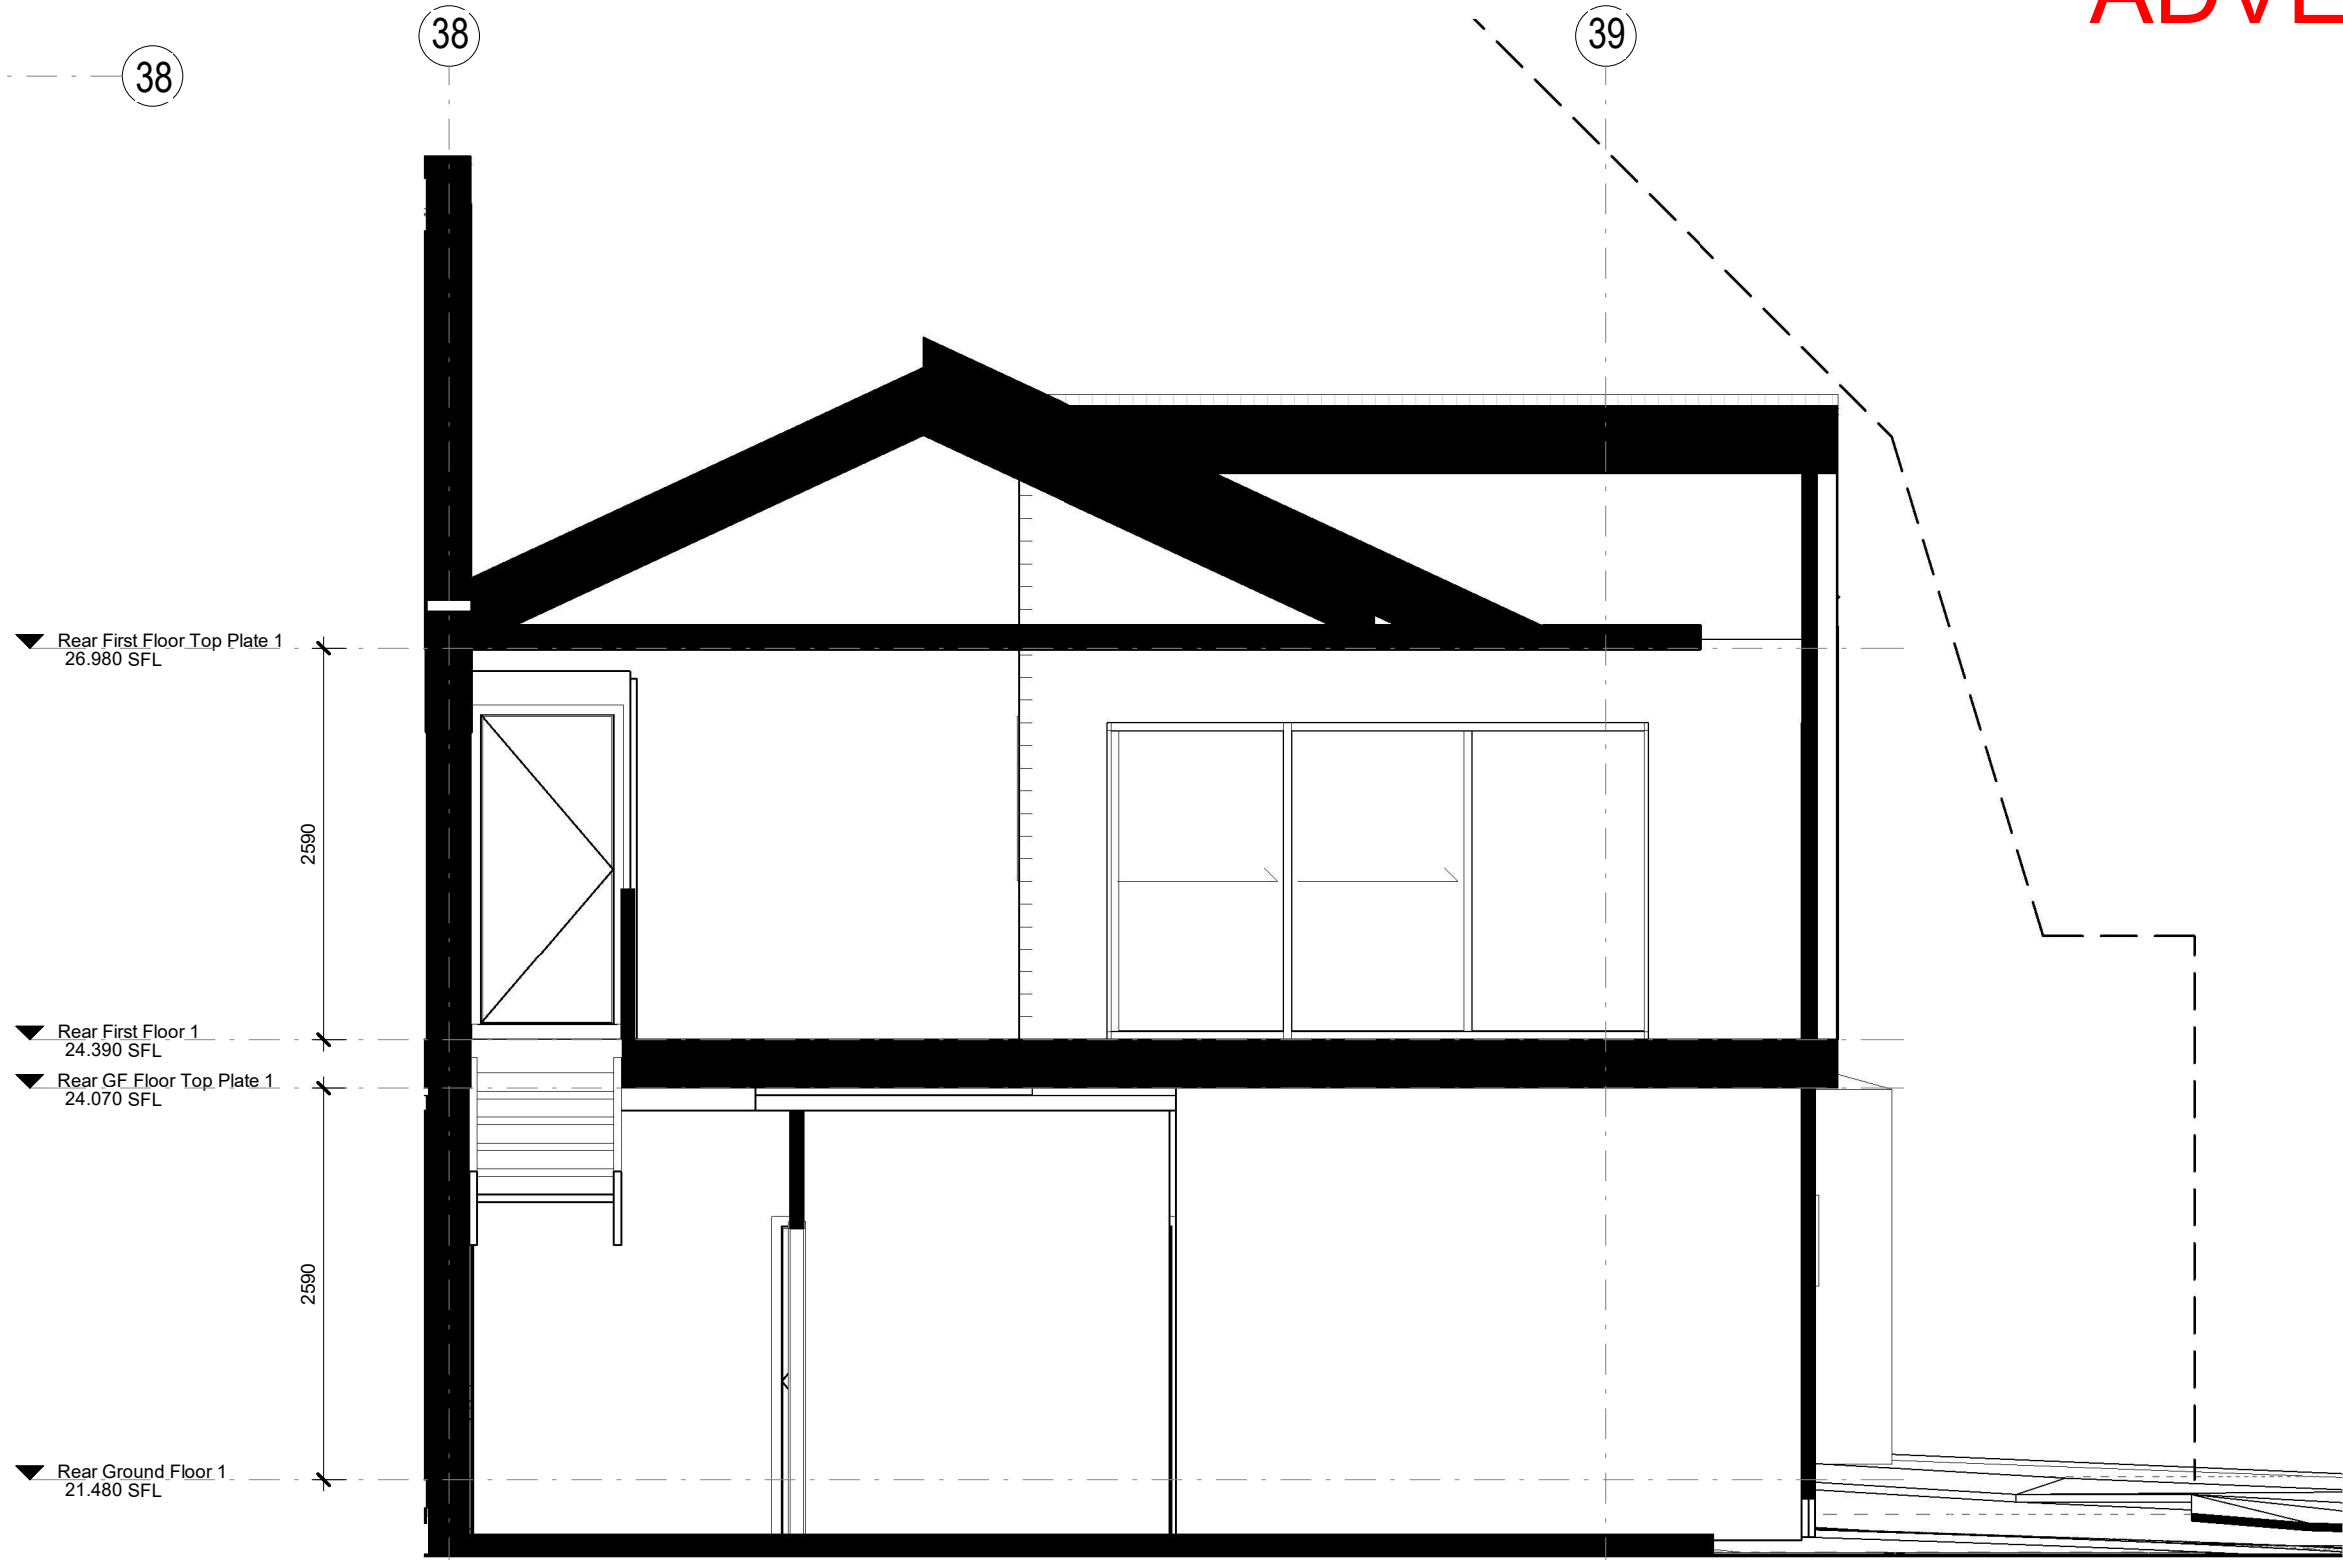

4 SECTION
1:50



3 Two Storey Type 4 First Floor
1:50


Typical Plans & Sections

DESIGN PROPOSED TOWNHOUSES	JOB ADDRESS 93 - 97 NICHOLSON STREET, WARRNAMBOOL, VIC. 3280	S.P. 530	ISSUE O	REV 1:50 @ A2	DATE 12/04/25	DESCRIPTION REVISED DA documents	DRAWN ADD	CHECKED ADD
STAGED PLAN: PRELIMINARY								
CLIENT: EMCEE INVESTMENTS	USE FIGURED DIMENSIONS AT ALL TIMES. REFER ANY ENQUIRIES TO BUILDING CONTRACTOR. ALL DIMENSIONS TO BE VERIFIED ON SITE PRIOR TO CONSTRUCTION. ALL WORK TO COMPLY WITH LOCAL AUTHORITY REGULATIONS.							



MARK CONLAN BUILDER & DESIGNER
T:03 5561 3799 - REG. No. DP-AD134
36-38 BRAITHWAITE STREET, WARRNAMBOOL
T:03 5561 3799 - M:0417 052 610 - F:03 5561 7788
E:drafting@markconlan.com.au
DB-U4057 HIA 533957 ABN 39 487 131 009

RELIM - NOT FOR CONSTRUCTION

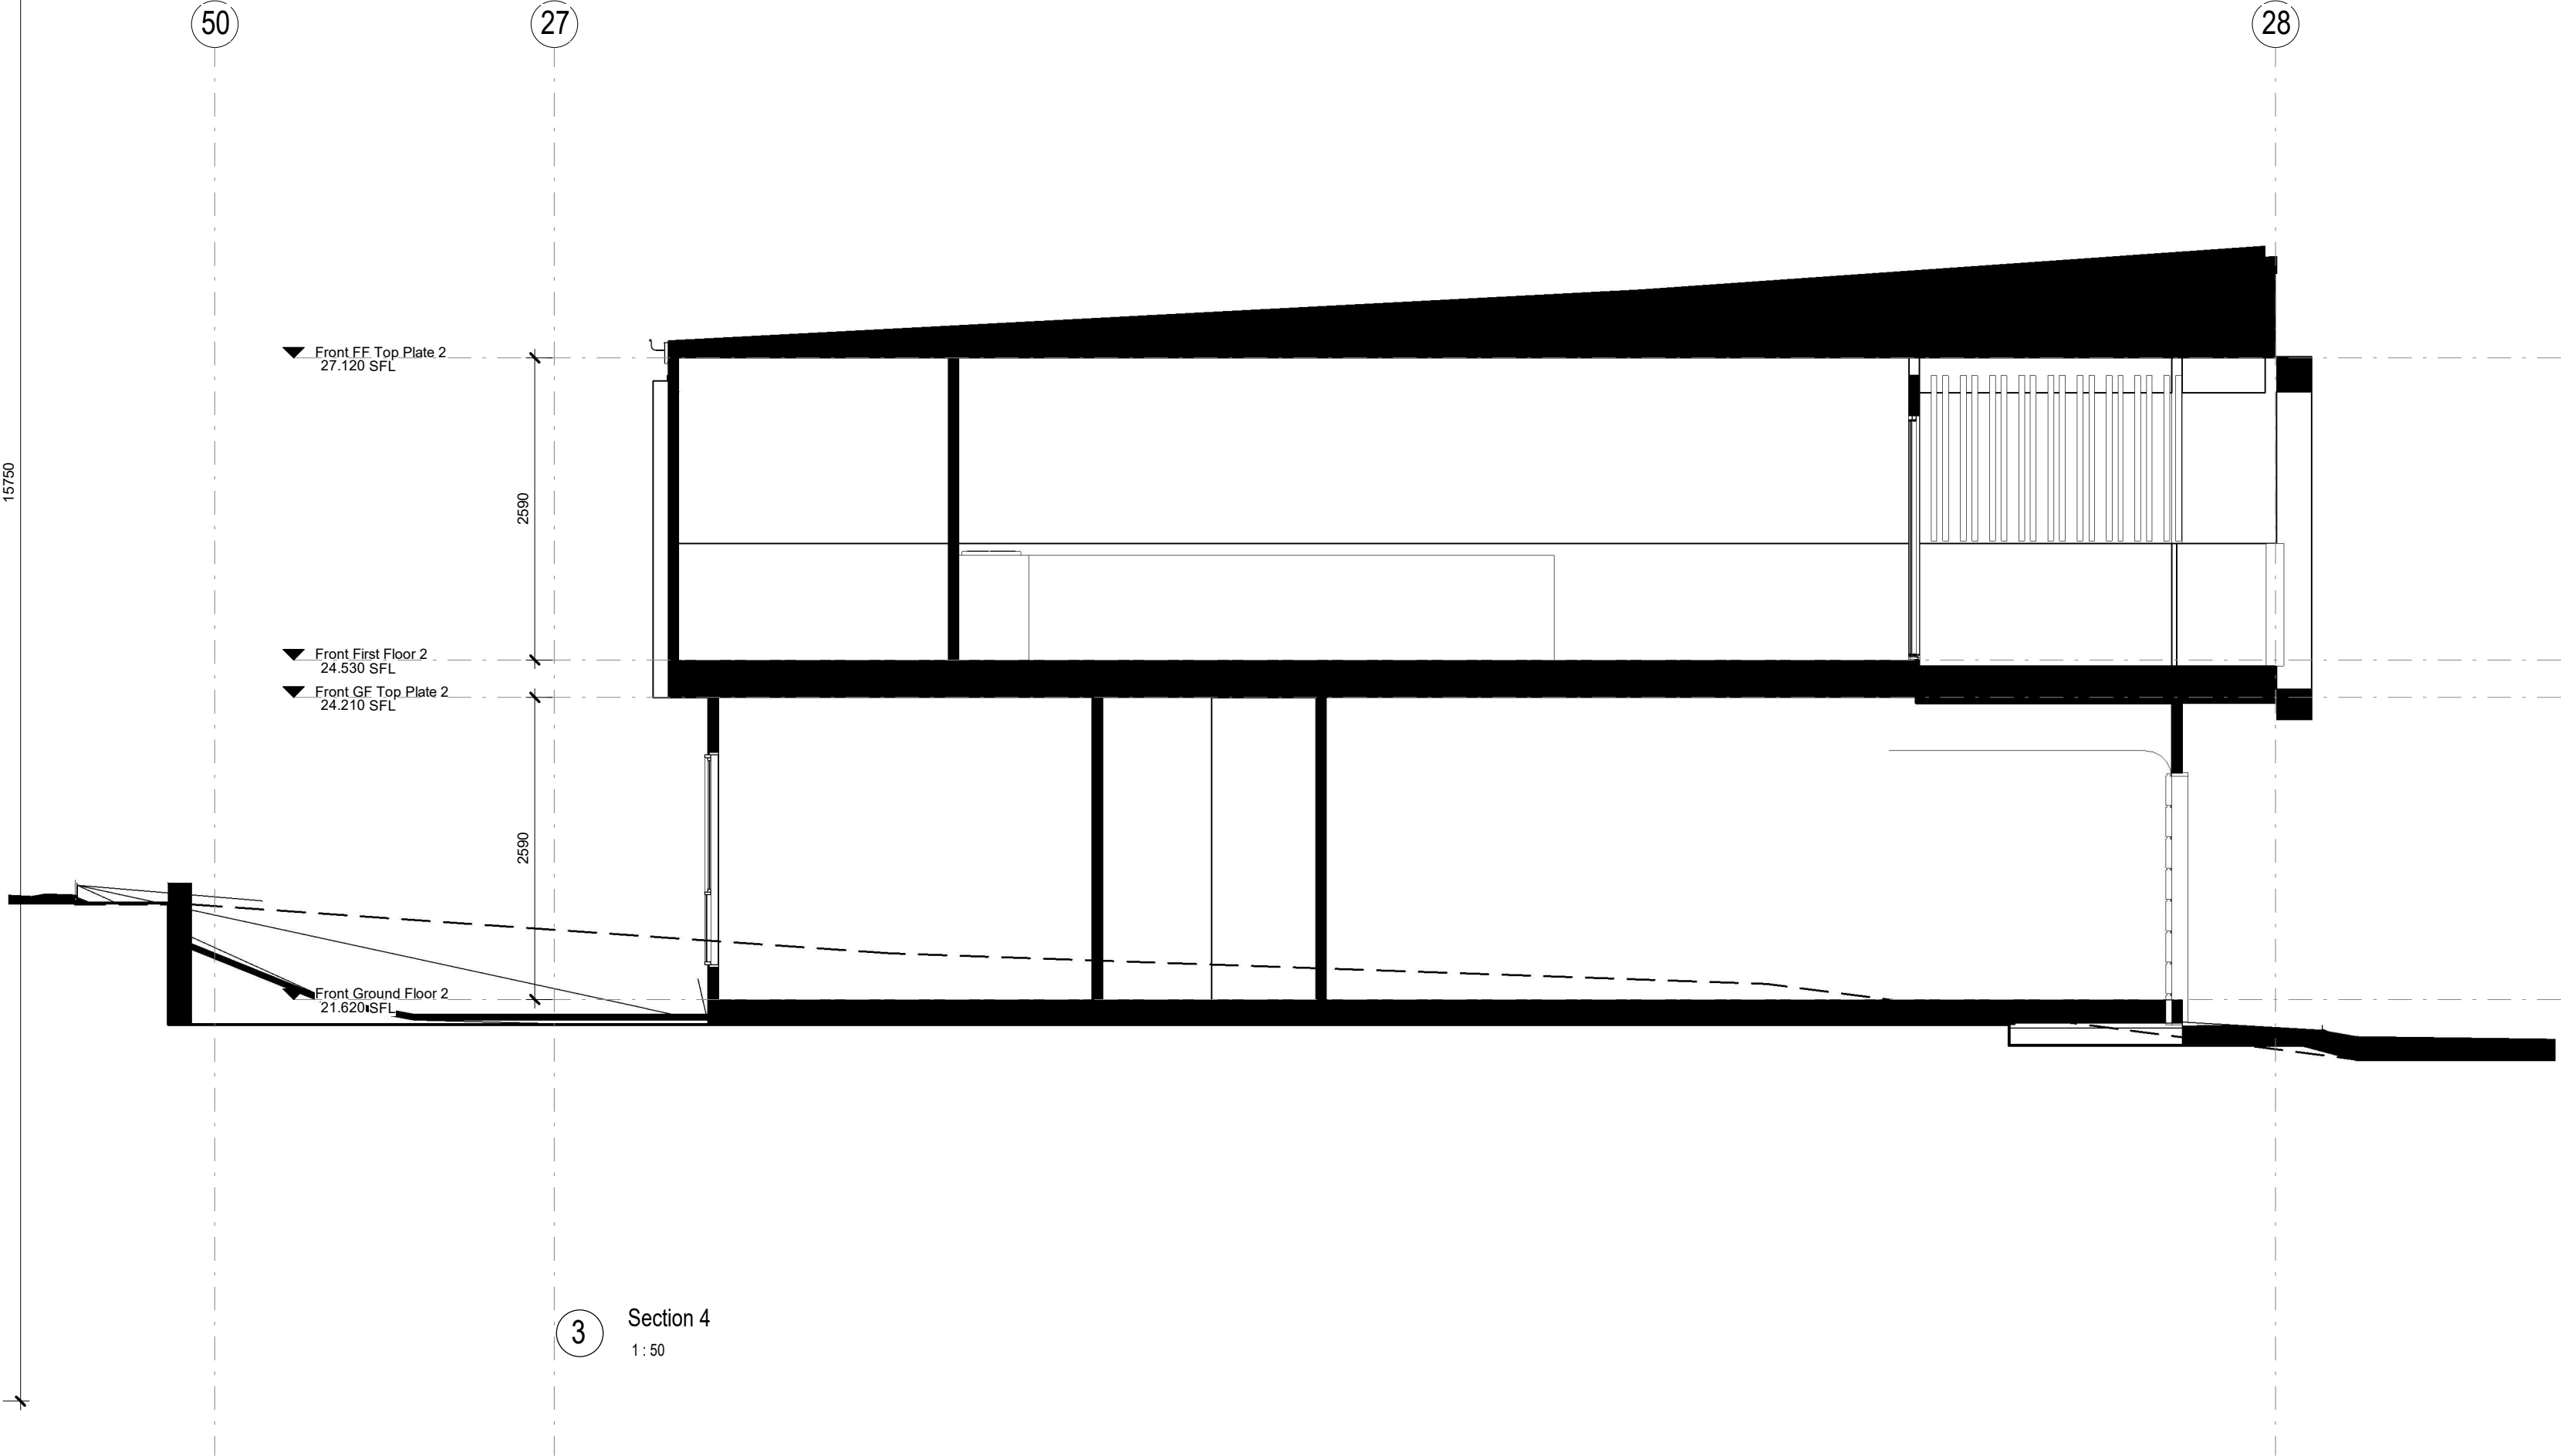

Typical Plans & Sections

DESIGN PROPOSED TOWNHOUSES	JOB ADDRESS 93 - 97 NICHOLSON STREET, WARRNAMBOOL, VIC. 3280	S.P. 0	ISSUE 1: 50 @ A2	REV 1 2 3 208
--------------------------------------	--	------------------	----------------------------	---

GARDEN SPACE: 1033m2

LOT SIZE 2941m2

GARDEN AREA 35.1%



Garden Area


DESIGN	PROPOSED TOWNHOUSES	JOB ADDRESS	93 - 97 NICHOLSON STREET, WARRNAMBOOL, VIC. 3280
STAGED PLAN:	PRELIMINARY		
CLIENT:	EMCEE INVESTMENTS	USE FIGURED DIMENSIONS AT ALL TIMES. REFER ANY ENQUIRES TO BUILDING CONTRACTOR. ALL DIMENSIONS TO BE VERIFIED ON SITE PRIOR TO CONSTRUCTION. ALL WORK TO COMPLY WITH LOCAL AUTHORITY REGULATIONS.	

S.P.	ISSUE	REV	DATE	DESCRIPTION	DRAWN	CHECKED
		A	17.04.23	SCHEMATIC DESIGN	ADD	ADD
		B	05.05.23	FOR REVIEW	ADD	ADD
		C	05.05.23	FOR REVIEW	ADD	ADD
MARK CONLAN BUILDER & DESIGNER
T:03 5561 3799 - REG. No. DP-AD134
36-38 BRAITHWAITE STREET, WARRNAMBOOL
T:03 5561 3799 - M:0417 052 610 - F:03 5561 7788
E:drafting@markconlan.com.au
DB-U4057 HIA 533957 ABN 39 487 131 009

RELIM - NOT FOR CONSTRUCTION

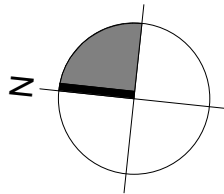

ADVERTISED

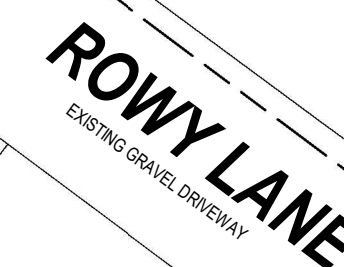


Areas within 9m that require protection from overlooking - First Floor

DESIGN	JOB ADDRESS:	S.P.	ISSUE:	REV	DATE	DESCRIPTION	DRAWN	CHECKED
PROPOSED TOWNHOUSES STAGED PLAN: PRELIMINARY	93 - 97 NICHOLSON STREET, WARRNAMBOOL, VIC. 3280	SCALE: 1 : 200 @ A2	0	A	21.09.23	SCHEMATIC DESIGN	ASG	ASG
				B	08.02.23	FOR REVIEW	ASG	ASG
				C	05.10.23	FOR REVIEW	ASG	ASG
				D	05.10.23	FOR REVIEW	ASG	ASG
				E	05.12.23	OFFICIAL ISSUE	ASG	ASG
				F	05.12.23	OFFICIAL ISSUE	ASG	ASG
				G	05.12.23	FOR REVIEW	ASG	ASG
				H	20.06.24	OFFICIAL ISSUE	ASG	ASG
				I	05.11.24	OFFICIAL ISSUE	ASG	ASG
				J	05.11.24	OFFICIAL ISSUE	ASG	ASG
CLIENT:	USE FIGURED DIMENSIONS AT ALL TIMES. REFER ANY VERIFIED ON BUILDING CONTRACTOR ALL DIMENSIONS TO BE VERIFIED ON SITE PRIOR TO CONSTRUCTION. ALL WORK TO CONFORM TO NATA 2012 CODE, AS APPLICABLE TO THE PROJECT.	DWG NO:	LAND AREA:	K	05.09.25	PROPOSED DOCUMENTATION	ASG	ASG
EMCEE INVESTMENTS		602						




MARK CONLAN BUILDER & DESIGNER
T:03 5561 3799 - REG. No. DP-AD134
36-38 BRAITHWAITE STREET, WARRNAMBOOL
T:03 5561 3799 - M:0417 052 610 - F:03 5561 7788
E:drafting@markconlan.com.au
DB-U4057 HIA 533957 ABN 39 487 131 009

RELIM - NOT FOR CONSTRUCTION

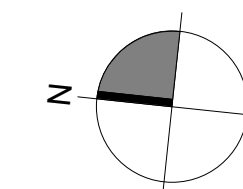

ADVERTISED

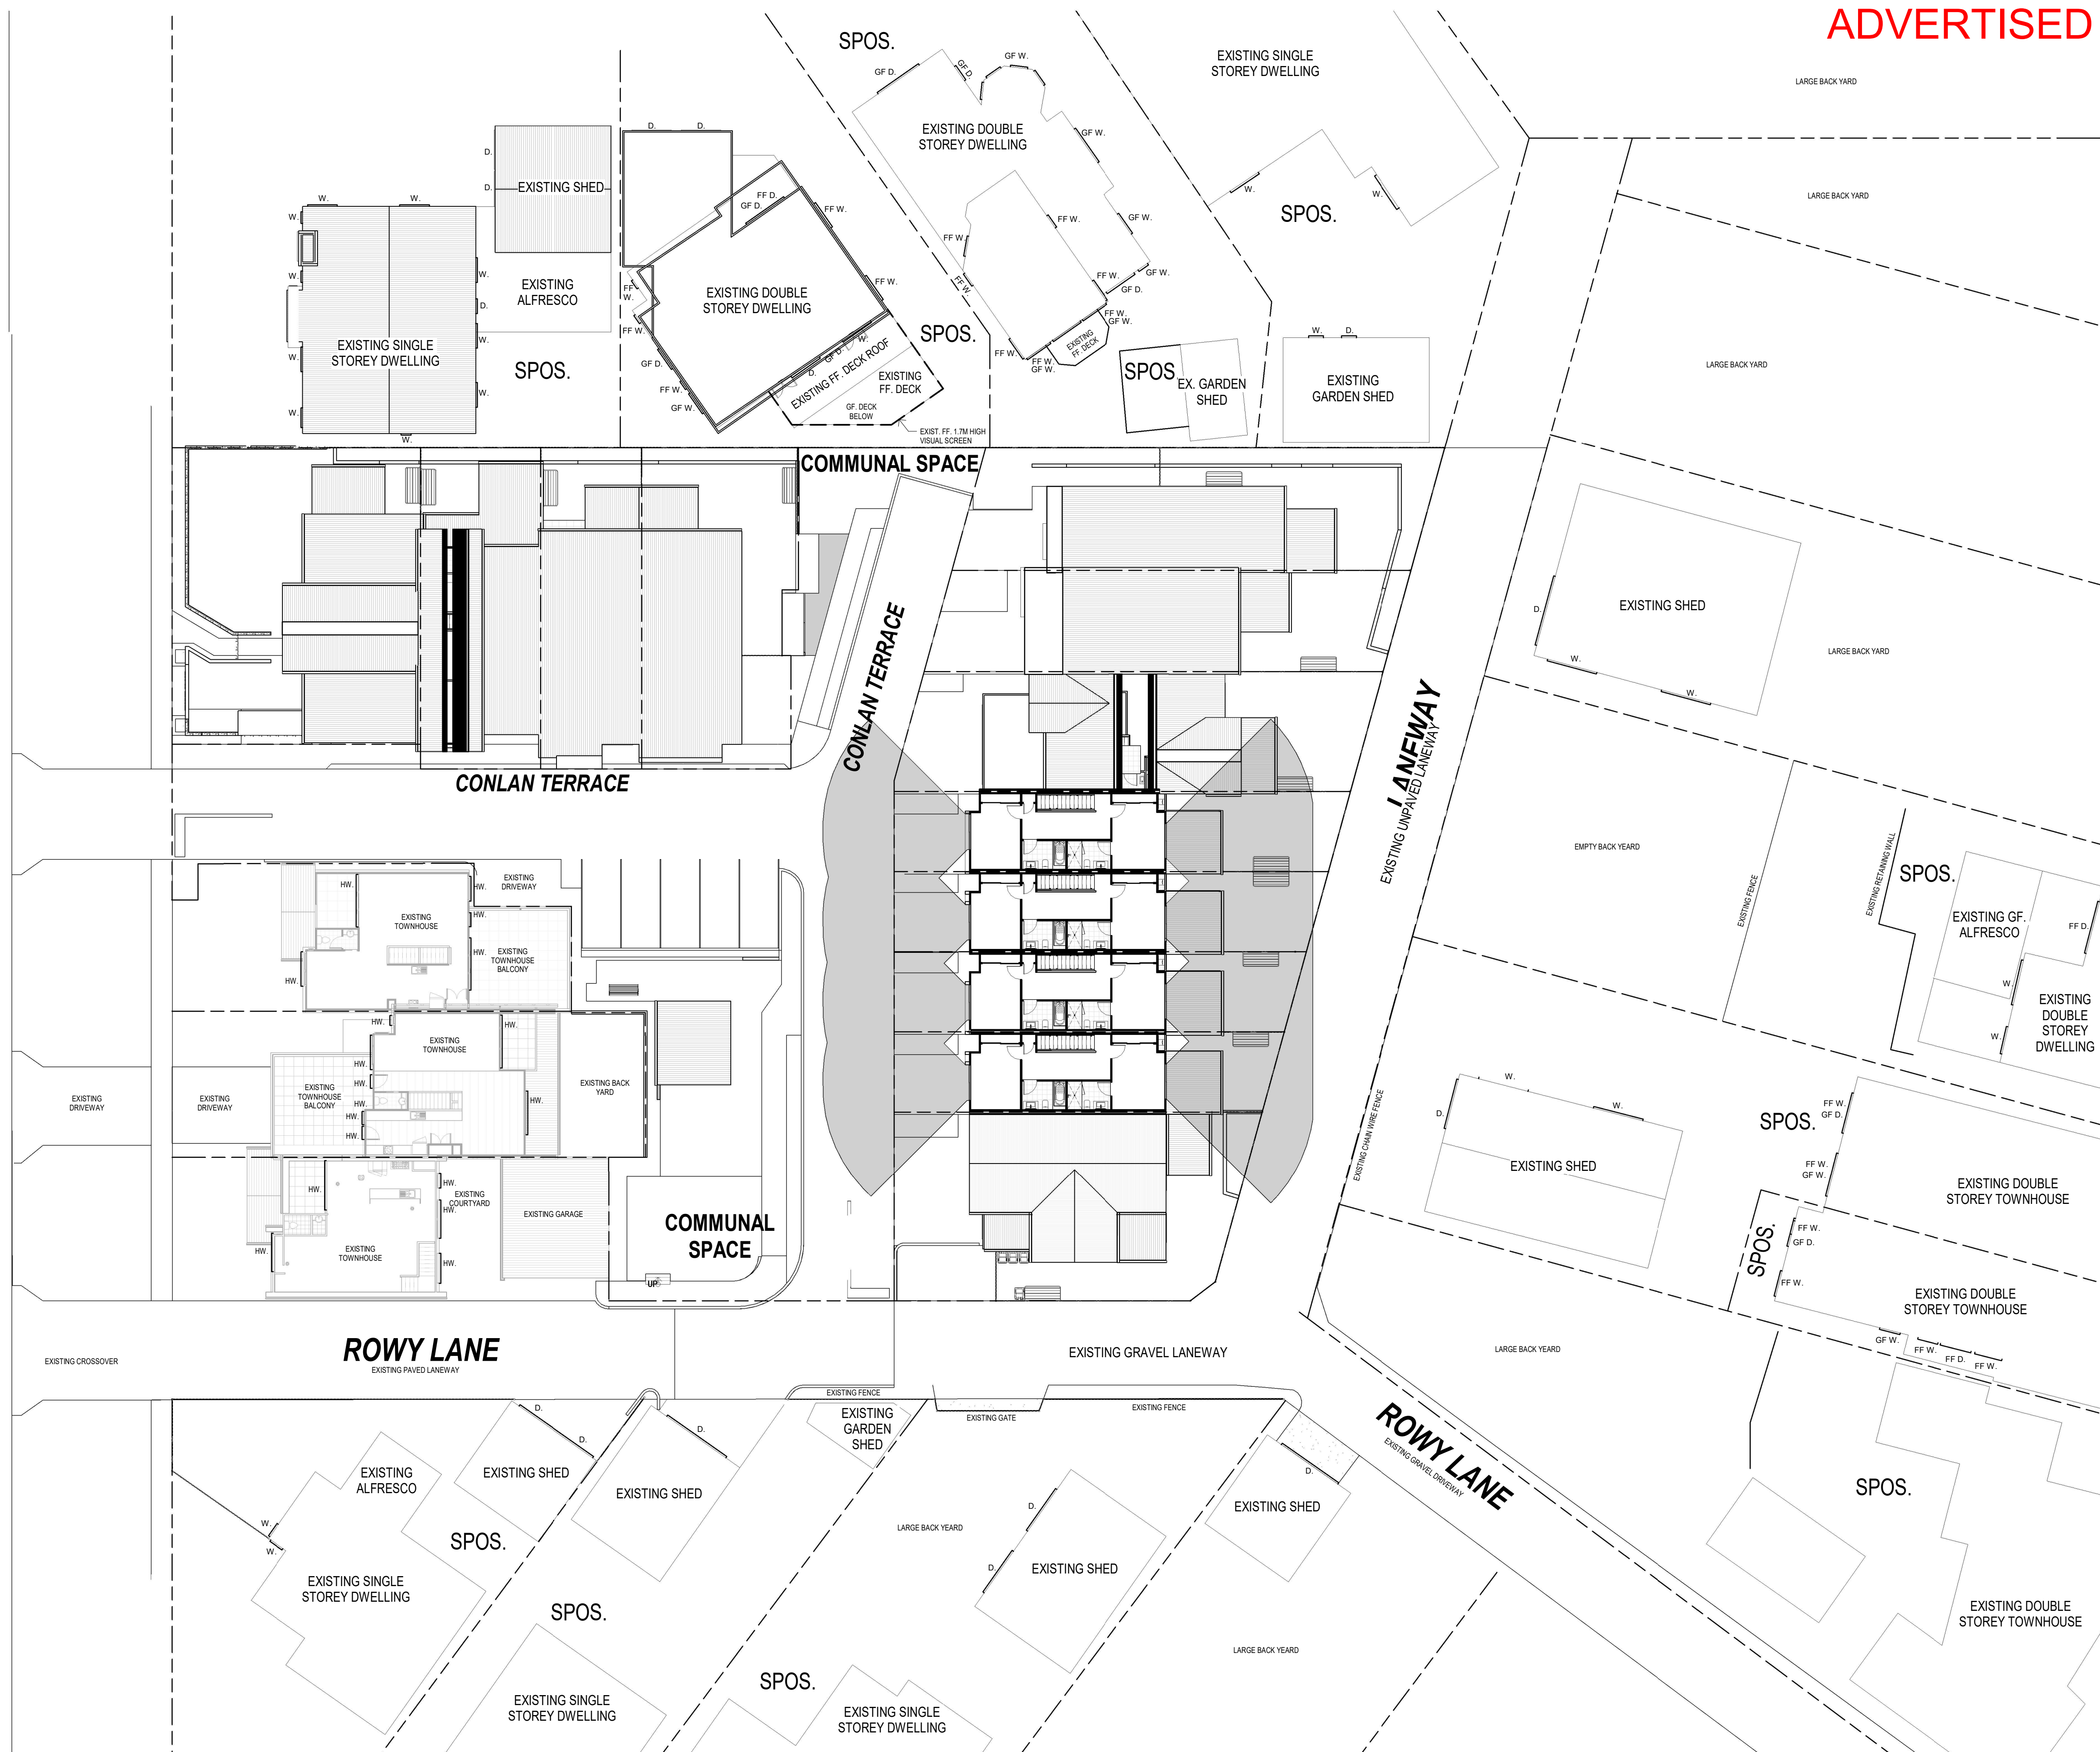


Areas within 9m that require protection from overlooking - Second Floor

DESIGN	JOB ADDRESS:	S.P.	ISSUE:	REV	DATE	DESCRIPTION	DRAWN	CHECKED
PROPOSED TOWNHOUSES	93 - 97 NICHOLSON STREET, WARRNAMBOOL, VIC. 3280	SCALE:	0	A	11.08.23	SCHEMATIC DESIGN	AGC	AGC
				B	08.09.23	POP REVIEW	AGC	AGC
				C	03.10.23	POP REVIEW	AGC	AGC
				D	26.11.23	POP REVIEW	AGC	AGC
				E	02.12.23	OFFICIAL ISSUE	AGC	AGC
				F	08.12.23	OFFICIAL ISSUE	AGC	AGC
				G	19.01.24	POP REVIEW	AGC	AGC
				H	26.01.24	POP REVIEW	AGC	AGC
				I	05.02.24	OFFICIAL ISSUE	AGC	AGC
				J	09.03.24	OFFICIAL ISSUE	AGC	AGC
PRELIMINARY		1 : 200 @ A2		K	07.11.24	OFFICIAL ISSUE	AGC	AGC
				N	26.03.25	REVISED DOCUMENT	AGC	AGC
CUSTOMER:	USE FIGURED DIMENSIONS AT ALL TIMES. REFER ANY ENQUIRIES TO BUILDING CONTRACTOR. ALL DIMENSIONS TO BE VERIFIED ON SITE PRIOR TO CONSTRUCTION. ALL WORK TO	DWG NO:	LAND AREA:					
EMCEE INVESTMENTS		603						



MARK CONLAN BUILDER & DESIGNER
T:03 5561 3799 - REG. No. DP-AD134
36-38 BRAITHWAITE STREET, WARRNAMBOOL
T:03 5561 3799 - M:0417 052 610 - F:03 5561 7788
E:drafting@markconlan.com.au
DB-U4057 HIA 533957 ABN 39 487 131 009

RELIM - NOT FOR CONSTRUCTION

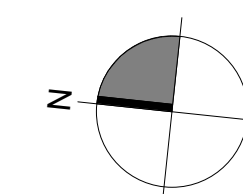

LEGEND




DESIGN	JOB ADDRESS
PROPOSED TOWNHOUSES	93 - 97 NICHOLSON STREET, WARRNAMBOOL, VIC. 3280
STAGED PLAN	
PRELIMINARY	
CLIENT	USE FIGURED DIMENSIONS AT ALL TIMES. REFER ANY ENQUIRIES TO BUILDING CONTRACTOR . ALL DIMENSIONS TO BE VERIFIED ON SITE PRIOR TO CONSTRUCTION. ALL WORK TO COMPLY WITH LOCAL AUTHORITY REGULATIONS.
EMCEE INVESTMENTS	

S.P.	ISSUE:	REV	DATE	DESCRIPTION	DRAWN	CHECKED
SCALE: 1 : 200 @ A2	O	A	31.05.23	SCHEMATIC DESIGN	ASG	ASG
		B	06.05.23	FOR REVIEW	ASG	ASG
		C	05.10.23	FOR REVIEW	ASG	ASG
		D	05.10.23	FOR REVIEW	ASG	ASG
		E	05.10.23	FOR REVIEW	ASG	ASG
		F	05.10.23	OFFICIAL ISSUE	ASG	ASG
		G	05.10.23	OFFICIAL ISSUE	ASG	ASG
		H	13.09.24	FOR REVIEW	ASG	ASG
		I	26.08.24	FOR REVIEW	ASG	ASG
		J	26.08.24	OFFICIAL ISSUE	ASG	ASG
DWO NO: 605	LAND AREA:	K	05.10.23	OFFICIAL ISSUE	ASG	ASG
		L	05.11.24	OFFICIAL ISSUE	ASG	ASG
		N	02.04.25	FOR REVIEW DA documentation	ASG	ASG
		O	02.04.25	REVISED DA documentation	ASG	ASG



PRELIM - NOT FOR CONSTRUCTION

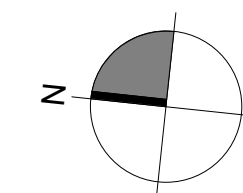



Shadow Diagram -12pm - 22nd March


DESIGN	PROPOSED TOWNHOUSES	JOB ADDRESS	93 - 97 NICHOLSON STREET, WARRNAMBOOL, VIC. 3280
STAGED PLAN	PRELIMINARY		
CLIENT	EMCEE INVESTMENTS	USE FIGURED DIMENSIONS AT ALL TIMES. REFER ANY ENQUIRIES TO BUILDING CONTRACTOR. ALL DIMENSIONS TO BE VERIFIED ON SITE PRIOR TO CONSTRUCTION. ALL WORK TO COMPLY WITH LOCAL AUTHORITY REGULATIONS.	


REV	DATE	DESCRIPTION	DRAWN	CHECKED
1	15.12.23	FOR REVIEW	ADD	ADD
2	15.12.23	FOR REVIEW	ADD	ADD
MARK CONLAN BUILDER & DESIGNER
T:03 5561 3799 - REG. No. DP-AD134
36-38 BRAITHWAITE STREET, WARRNAMBOOL
T:03 5561 3799 - M:0417 052 610 - F:03 5561 7788
E:markconlan@markconlan.com.au
DB-U4057 HIA 533957 ABN 39 487 131 009

RELIM - NOT FOR CONSTRUCTION

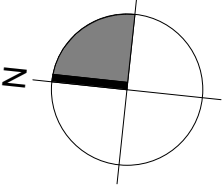

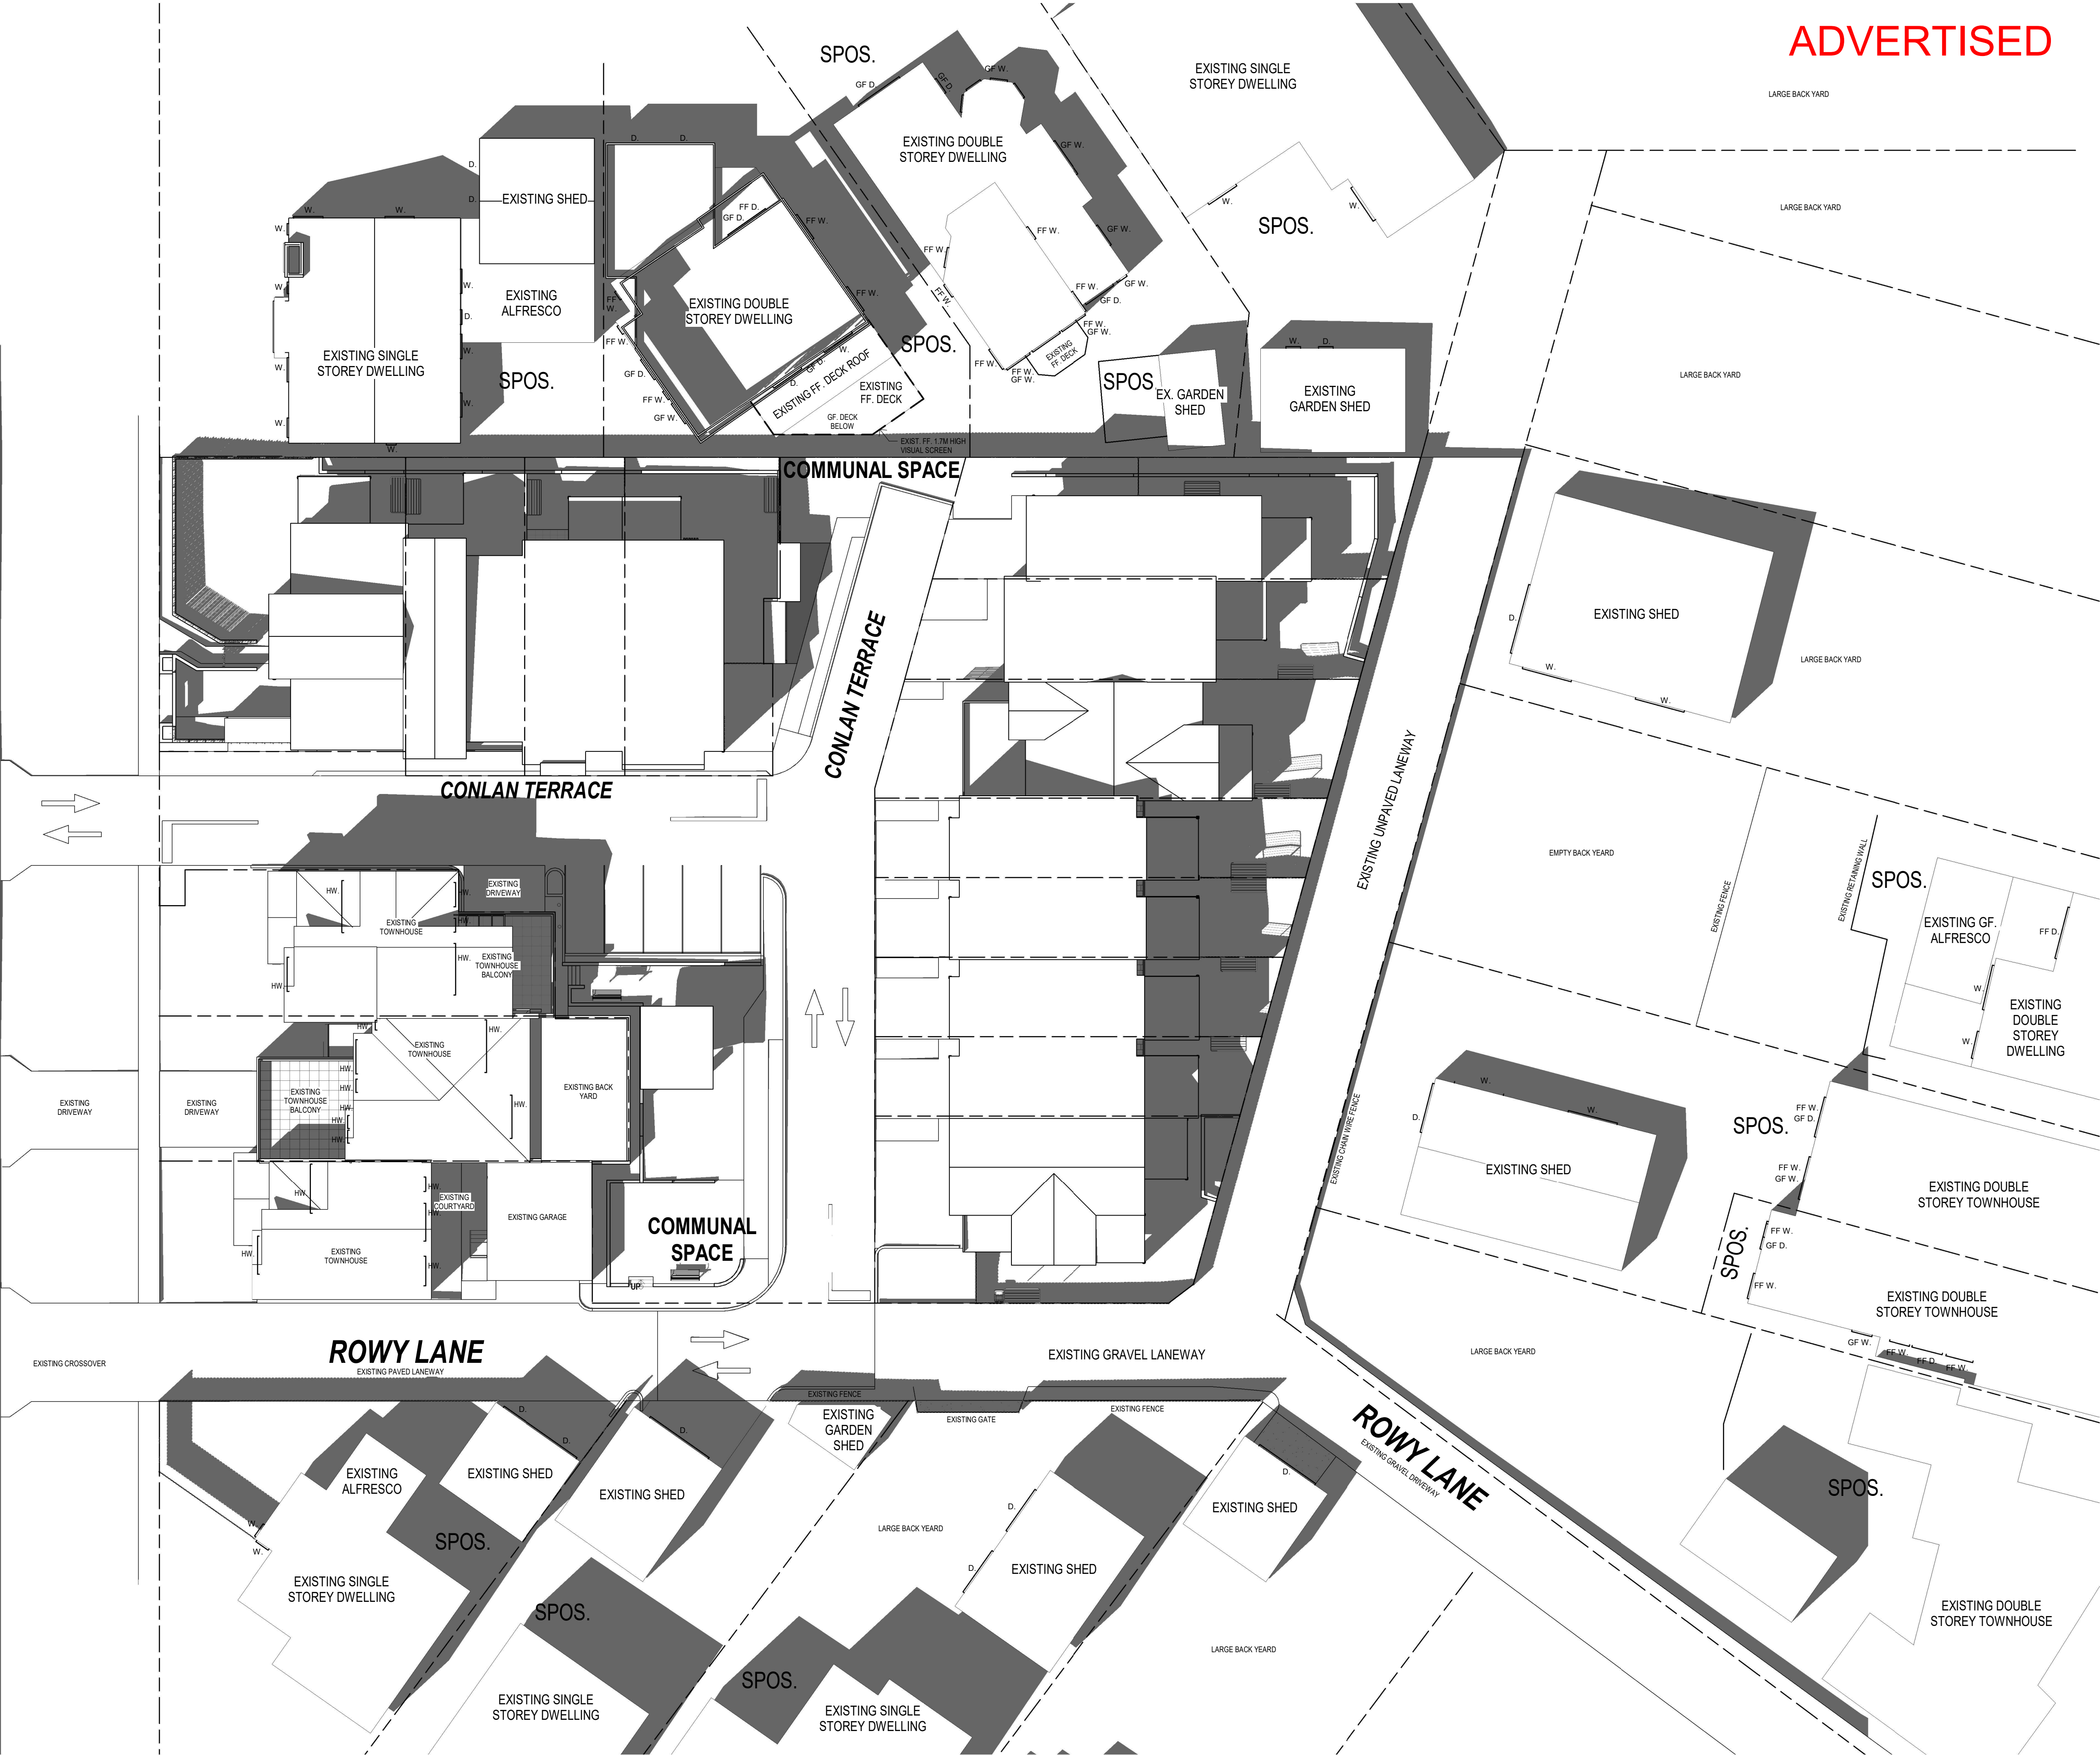

Shadow Diagram - 3pm - 22nd March


DESIGN	PROPOSED TOWNHOUSES	JOB ADDRESS	93 - 97 NICHOLSON STREET, WARRNAMBOOL, VIC. 3280
STAGED PLAN	PRELIMINARY		
CLIENT	EMCEE INVESTMENTS	USE FIGURED DIMENSIONS AT ALL TIMES. REFER ANY ENQUIRIES TO BUILDING CONTRACTOR. ALL DIMENSIONS TO BE VERIFIED ON SITE PRIOR TO CONSTRUCTION. ALL WORK TO COMPLY WITH LOCAL AUTHORITY REGULATIONS.	

S.P.	ISSUE	REV	DATE	DESCRIPTION	DRAWN	CHECKED
	O	B	25.03.23	FOR REVIEW	ADD	ADD
		C	25.12.23	FOR REVIEW	ADD	ADD
		D	26.12.23	FOR REVIEW	ADD	ADD
		E	26.12.23	FOR REVIEW	ADD	ADD
		F	26.12.23	OFFICIAL ISSUE	ADD	ADD
		G	26.12.23	FOR REVIEW	ADD	ADD
		H	26.12.24	FOR REVIEW	ADD	ADD
		I	26.12.24	FOR REVIEW	ADD	ADD
		J	26.12.24	FOR REVIEW	ADD	ADD
		K	26.12.24	OFFICIAL ISSUE	ADD	ADD
		L	26.12.24	OFFICIAL ISSUE	ADD	ADD
		M	26.12.25	REVISED CA DOCUMENTATION	ADD	ADD
		N	26.12.25	REVISED CA DOCUMENTATION	ADD	ADD
		O	26.12.25	REVISED CA DOCUMENTATION	ADD	ADD



MARK CONLAN BUILDER & DESIGNER
T:03 5561 3799 - REG. No. DP-AD134
36-38 BRAITHWAITE STREET, WARRNAMBOOL
T:03 5561 3799 - M:0417 052 610 - F:03 5561 7788
E:mark@markconlan.com.au
DB-U4057 HIA 533957 ABN 39 487 131 009

RELIM - NOT FOR CONSTRUCTION

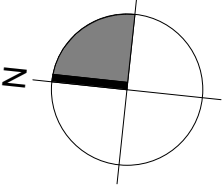

ADVERTISED

PROPOSED PLANTING SCHEDULE


SYMBOL LEGEND	COMMON NAME	SC NAME	HEIGHT
	COAST SAW-SEDE	GAHNIA TRIFIDA	1.0m
	COASTAL ROSEMARY	WESTRINGIA FRUITICOSA	1-2m
	LAVENDER GREVILLEA	GREVILLEA LAVANDULACEA	1-2m
	COUSIN IT	CASUARINA GLAUCA	0.2m
	WHITE CORREA	CORREA ALBA	1-2m
	FLAT LEAF WATTLE	ACACIA GLAUOPTERA	1-2m
	GERALDTON WAX	CHAMELAUCIUM UNCINATUM	2-3m
	COAST BANKSIA	BANKSIA INTEGRIFOLIA	3.0m
	DROOPING SHEOAK	ALLOCASUARINA VERTICILLATA	9m
	WEEPING BOTTLE-BRUSH	CALLISTEMON VIMINALIS	3.0m
	MIX - CREEPING BOOBBALLA, KARKALLA (PIGFACE) & RUNNING POSTMAN	MIX - MYOPORUM PARVIFOLIUM CARPOBROTUS ROSSII & KENNEDIA PROSTRATA	-

LEGEND


BINS

CLOTHES LINE


- GARDEN BOLLARD LIGHTING (TIMER ACTIVATED)
- IN GROUND GARDEN LIGHTING (TIMER ACTIVATED)
- BLOCKWORK WALL - RENDERED
- BLOCKWORK WALL - STACKED STONE CLAD
- GARDEN EDGE - PINE SLEEPER
- CONCRETE SLEEPER RETAINING WALL

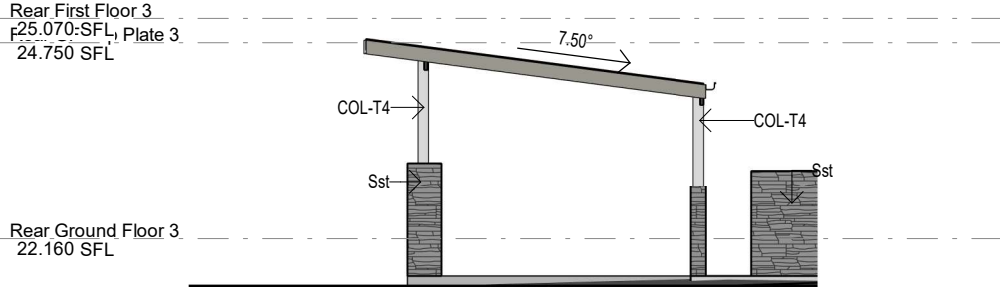

PERGOLA - EAST ELEVATION
1: 100

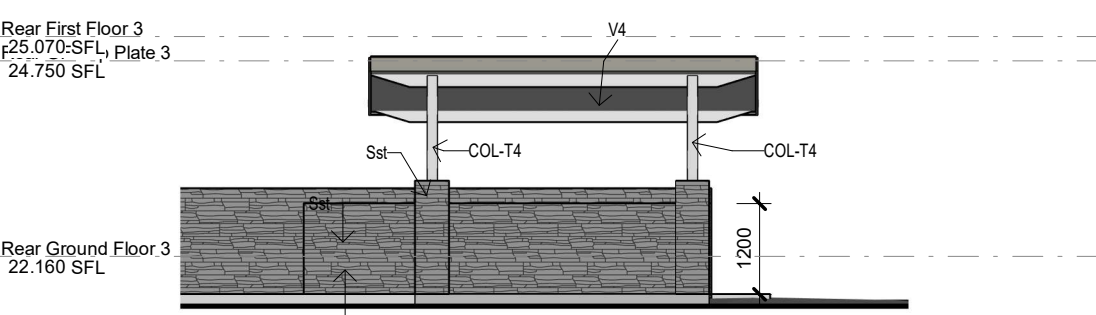

PERGOLA - SOUTH ELEVATION
1: 100

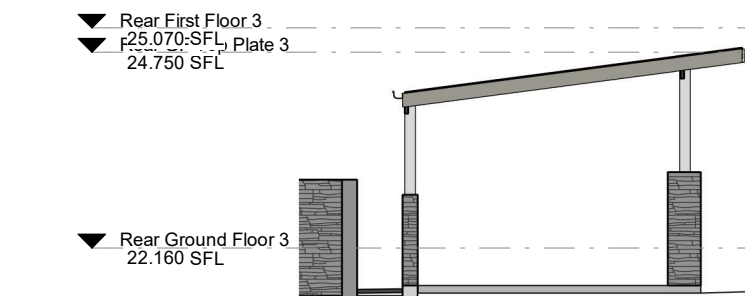

PERGOLA - WEST ELEVATION
1: 100




Landscaping Plans

DESIGN PROPOSED TOWNHOUSES	JOB ADDRESS 93 - 97 NICHOLSON STREET, WARRNAMBOOL, VIC. 3280	S.P. 1	ISSUE O	REV 0	DATE 25.10.23	DESCRIPTION FOR REVIEW	DRAWN ADD	CHECKED ADD
STAGED PLAN: PRELIMINARY		SCALE: 1: 100 @ A2		REV 1	DATE 26.10.23	DESCRIPTION FOR REVIEW	DRAWN ADD	CHECKED ADD
CLIENT: EMCEE INVESTMENTS	USE FIGURED DIMENSIONS AT ALL TIMES. REFER ANY ENQUIRIES TO BUILDING CONTRACTOR. ALL DIMENSIONS TO BE VERIFIED ON SITE PRIOR TO CONSTRUCTION. ALL WORK TO COMPLY WITH LOCAL AUTHORITY REGULATIONS.	DWG NO: 700	LAND AREA: 700	REV 2	DATE 26.10.23	DESCRIPTION FOR REVIEW	DRAWN ADD	CHECKED ADD



LANEWAY
MARK CORRIAN BUILDER & DESIGNER
T:03 5561 3799 - REG. No. DP-AD134
36-38 BRAITHWAITE STREET, WARRNAMBOOL
T:03 5561 3799 - M:0417 052 610 - F:03 5561 7788
E: drafting@markcorrian.com.au
DB-U4057 HIA 533957 ABN 39 487 131 009

RELIM - NOT FOR CONSTRUCTION

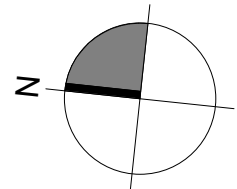


ADVERTISED

PROPOSED PLANTING SCHEDULE			
SYMBOL LEGEND	COMMON NAME	SC NAME	HEIGHT
	COAST SAW-SEGE	GAHNIA TRIFIDA	1.0m
	COASTAL ROSEMARY	WESTRINGIA FRUITICOSA	1-2m
	LAVENDER GREVILLEA	GREVILLEA LAVANDULACEA	1-2m
	COUSIN IT	CASUARINA GLAUCA	0.2m
	WHITE CORREA	CORREA ALBA	1-2m
	FLAT LEAF WATTLE	ACACIA GLAUOPTERA	1-2m
	GERALTON WAX	CHAMELAUCIUM UNCINATUM	2-3m
	COAST BANKSIA	BANKSIA INTEGRIFOLIA	3.0m
	DROOPING SHEOAK	ALLOCASUARINA VERTICILLATA	9m
	WEeping BOTTLE-BRUSH	CALLISTEMON VIMINALIS	3.0m
	MIX - CREEPING BOOBIALLA, KARKALLA (PIGFACE) & RUNNING POSTMAN	MIX - MYOPORUM PARVIFOLIUM, CARPOBROTUS ROSSII & KENNEDIA PROSTRATA	-

LEGEND



BINS

 

CLOTHES LINE

- GARDEN BOLLARD LIGHTING (TIMER ACTIVATED)
- IN GROUND GARDEN LIGHTING (TIMER ACTIVATED)
- BLOCKWORK WALL - RENDERED
- BLOCKWORK WALL - STACKED STONE CLAD
- GARDEN EDGE - PINE SLEEPER
- CONCRETE SLEEPER RETAINING WALL




Landscaping Plans

DESIGN PROPOSED TOWNHOUSES	JOB ADDRESS 93 - 97 NICHOLSON STREET, WARRNAMBOOL, VIC. 3280	S.P. 1	ISSUE O	REV 0	DATE 25.12.23	DESCRIPTION FOR REVIEW	DRAWN ADD	CHECKED ADD
STAGED PLAN: PRELIMINARY		SCALE: 1 : 100 @ A2						
CLIENT: EMCEE INVESTMENTS	USE FIGURED DIMENSIONS AT ALL TIMES. REFER ANY ENQUIRIES TO BUILDING CONTRACTOR. ALL DIMENSIONS TO BE VERIFIED ON SITE PRIOR TO CONSTRUCTION. ALL WORK TO COMPLY WITH LOCAL AUTHORITY REGULATIONS.	DWG NO: 710	LAND AREA					



MARK CONLAN BUILDER & DESIGNER
T:03 5561 3799 - REG. No. DP-AD134
36-38 BRAITHWAITE STREET, WARRNAMBOOL
T:03 5561 3799 - M:0417 052 610 - F:03 5561 7788
E:drafting@markconlan.com.au
DB-U4057 HIA 533957 ABN 39 487 131 009

LANEWAY
RELIM NOT FOR CONSTRUCTION

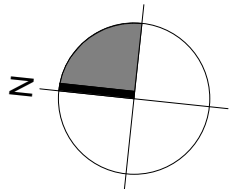

PLANTING SCHEDULE IDENTIFICATION

COAST SAW-SEDGE GAHNIA TRIFIDA



LAVENDER GREVILLEA GREVILLEA LAVANDULACEA



WHITE CORREA CORREA ALBA



COASTAL ROSEMARY WESTRINGIA FRUITICOSA



COUSIN IT - CASUARINA GLAUCA



FLAT LEAF WATTLE ACACIA GLAUOPTERA



GERALDTON WAX CHAMELAUCIUM UNCINATUM



DROOPING SHEOAK ALLOCASUARINA VERTICILLATA



CREeping BOOBIALLA MYOPORUM PARVIFOLIUM



RUNNING POSTMAN KENNEDIA PROSTRATA



COAST BANKSIA




BANKSIA INTEGRIFOLIA



WEEPING BOTTLE-BRUSH CALLISTEMON VIMINALIS



KARKALLA (PIGFACE) CARPOBROTUS ROSSII

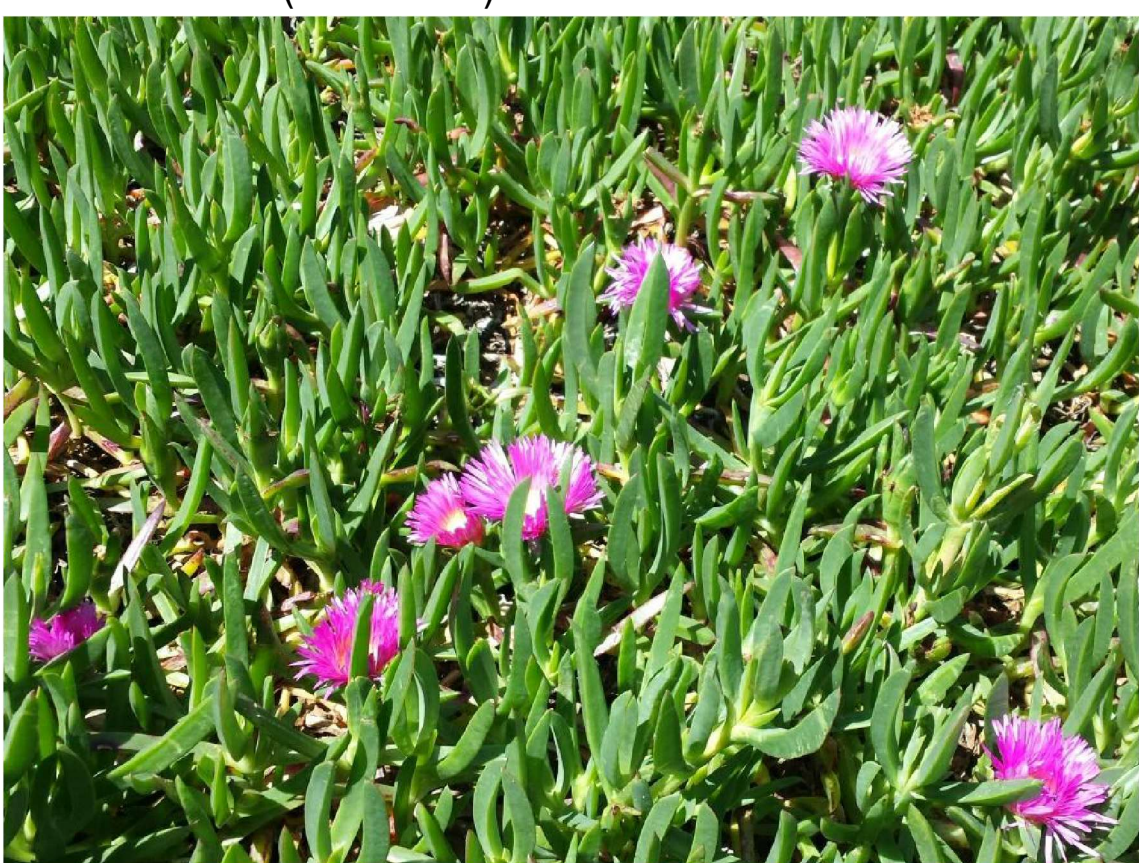

ADVERTISED

Landscape Schedule

DESIGN	JOB ADDRESS:	S.P.	ISSUE	REV	DATE	DESCRIPTION	DRAWN	CHECKED
PROPOSED TOWNHOUSES	93 - 97 NICHOLSON STREET, WARRNAMBOOL, VIC. 3280		O	E	05.12.23	OFFICIAL ISSUE	ADD	ADD
				F	05.12.23	OFFICIAL ISSUE	ADD	ADD
				G	13.06.24	FOR REVIEW	ADD	ADD
				H	20.06.24	FOR REVIEW	ADD	ADD
				I	20.06.24	FOR REVIEW	ADD	ADD
				J	20.06.24	FOR REVIEW	ADD	ADD
				K	20.06.24	FOR REVIEW	ADD	ADD
				L	05.11.24	OFFICIAL ISSUE	ADD	ADD
				M	20.01.25	REVISED (as recommended)	ADD	ADD
				N	20.01.25	REVISED (as recommended)	ADD	ADD
				O	05.04.25	REVISED (as recommended)	ADD	ADD
STAGED PLAN:		SCALE:						
PRELIMINARY		1 : 100 @ A2						
CLIENT:	USE FIGURED DIMENSIONS AT ALL TIMES. REFER ANY ENQUIRIES TO BUILDING CONTRACTOR. ALL DIMENSIONS TO BE VERIFIED ON SITE PRIOR TO CONSTRUCTION. ALL WORK TO COMPLY WITH LOCAL AUTHORITY REGULATIONS.	DWG NO:	LAND AREA:					
EMCEE INVESTMENTS		720						




MARK CONLAN BUILDER & DESIGNER
T:03 5561 3799 - REG. No. DP-AD134
36-38 BRAITHWAITE STREET, WARRNAMBOOL
T:03 5561 3799 - M:0417 052 610 - F:03 5561 7788
E:drafting@markconlan.com.au
DB-U4057 HIA 533957 ABN 39 487 131 009

RELIM - NOT FOR CONSTRUCTION

VEHICLE LEGEND


ADVERTISED

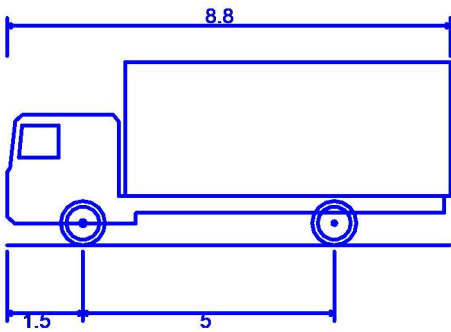

MRV - Medium Rigid Vehicle

MRV - Medium Rigid Vehicle
Overall Length
Overall Width
Overall Body Height
Min Body Ground Clearance
Track Width
Lock-to-lock time
Curb to Curb Turning Radius

8.800m
2.500m
3.633m
0.428m
2.500m
4.00s
10.000m

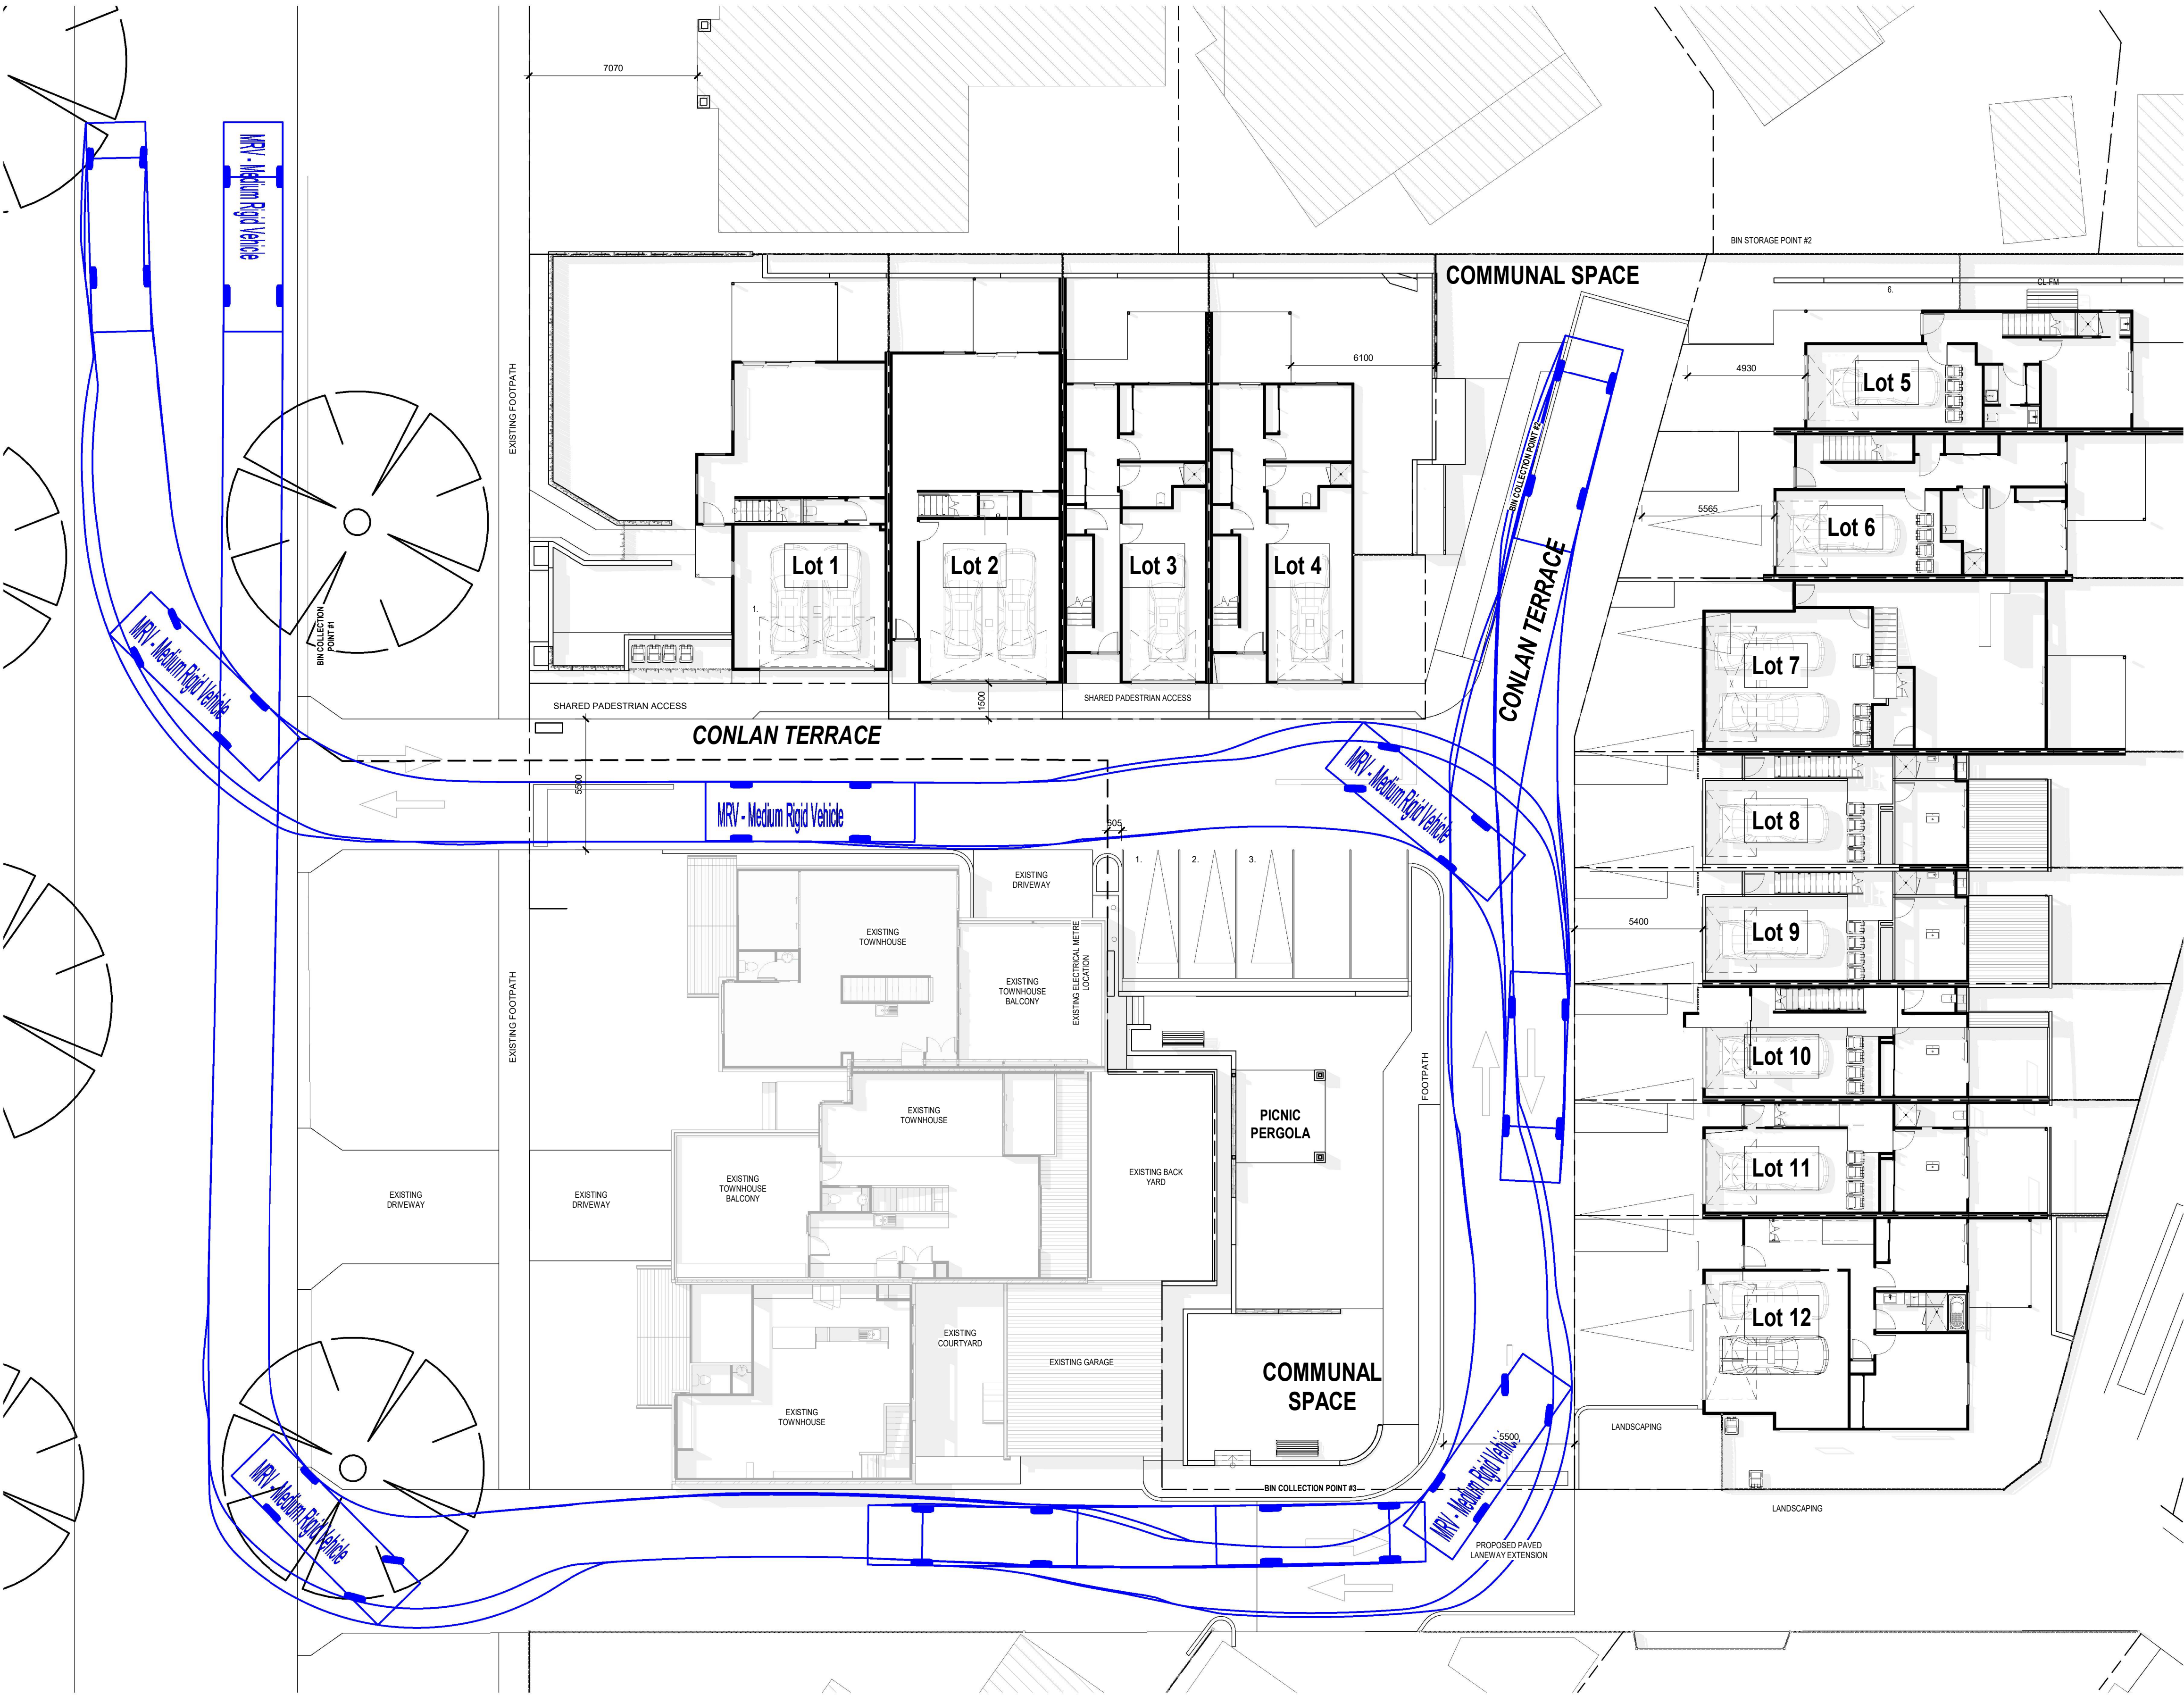

Vehicle Pathway - Medium Rigid Vehicle

DESIGN PROPOSED TOWNHOUSES	JOB ADDRESS 93 - 97 NICHOLSON STREET, WARRNAMBOOL, VIC. 3280	S.P. 800	ISSUE O	REV 1	DATE 05.12.23	DESCRIPTION OFFICIAL ISSUE	DRAWN ADD	CHECKED ADD
STAGED PLAN: PRELIMINARY		SCALE: 1 : 150 @ A2		REV 2	DATE 05.12.23	DESCRIPTION OFFICIAL ISSUE	DRAWN ADD	CHECKED ADD
CLIENT: EMCEE INVESTMENTS	USE FIGURED DIMENSIONS AT ALL TIMES. REFER ANY ENQUIRIES TO BUILDING CONTRACTOR. ALL DIMENSIONS TO BE VERIFIED ON SITE PRIOR TO CONSTRUCTION. ALL WORK TO COMPLY WITH LOCAL AUTHORITY REGULATIONS.		LAND AREA	REV 3	DATE 05.12.23	DESCRIPTION OFFICIAL ISSUE	DRAWN ADD	CHECKED ADD




MARK CONLAN BUILDER & DESIGNER
T:03 5561 3799 - REG. No. DP-AD134
36-38 BRAITHWAITE STREET, WARRNAMBOOL
T:03 5561 3799 - M:0417 052 610 - F:03 5561 7788
E:drafting@markconlan.com.au
DB-U4057 HIA 533957 ABN 39 487 131 009

RELIM - NOT FOR CONSTRUCTION

VEHICLE LEGEND



B85 Vehicle (Realistic min radius) (2004)
Overall Length 4.910m
Overall Width 1.870m
Overall Body Height 1.421m
Min Body Ground Clearance 0.159m
Track Width 1.770m
Lock-to-lock time 4.00s
Curb to Curb Turning Radius 5.750m

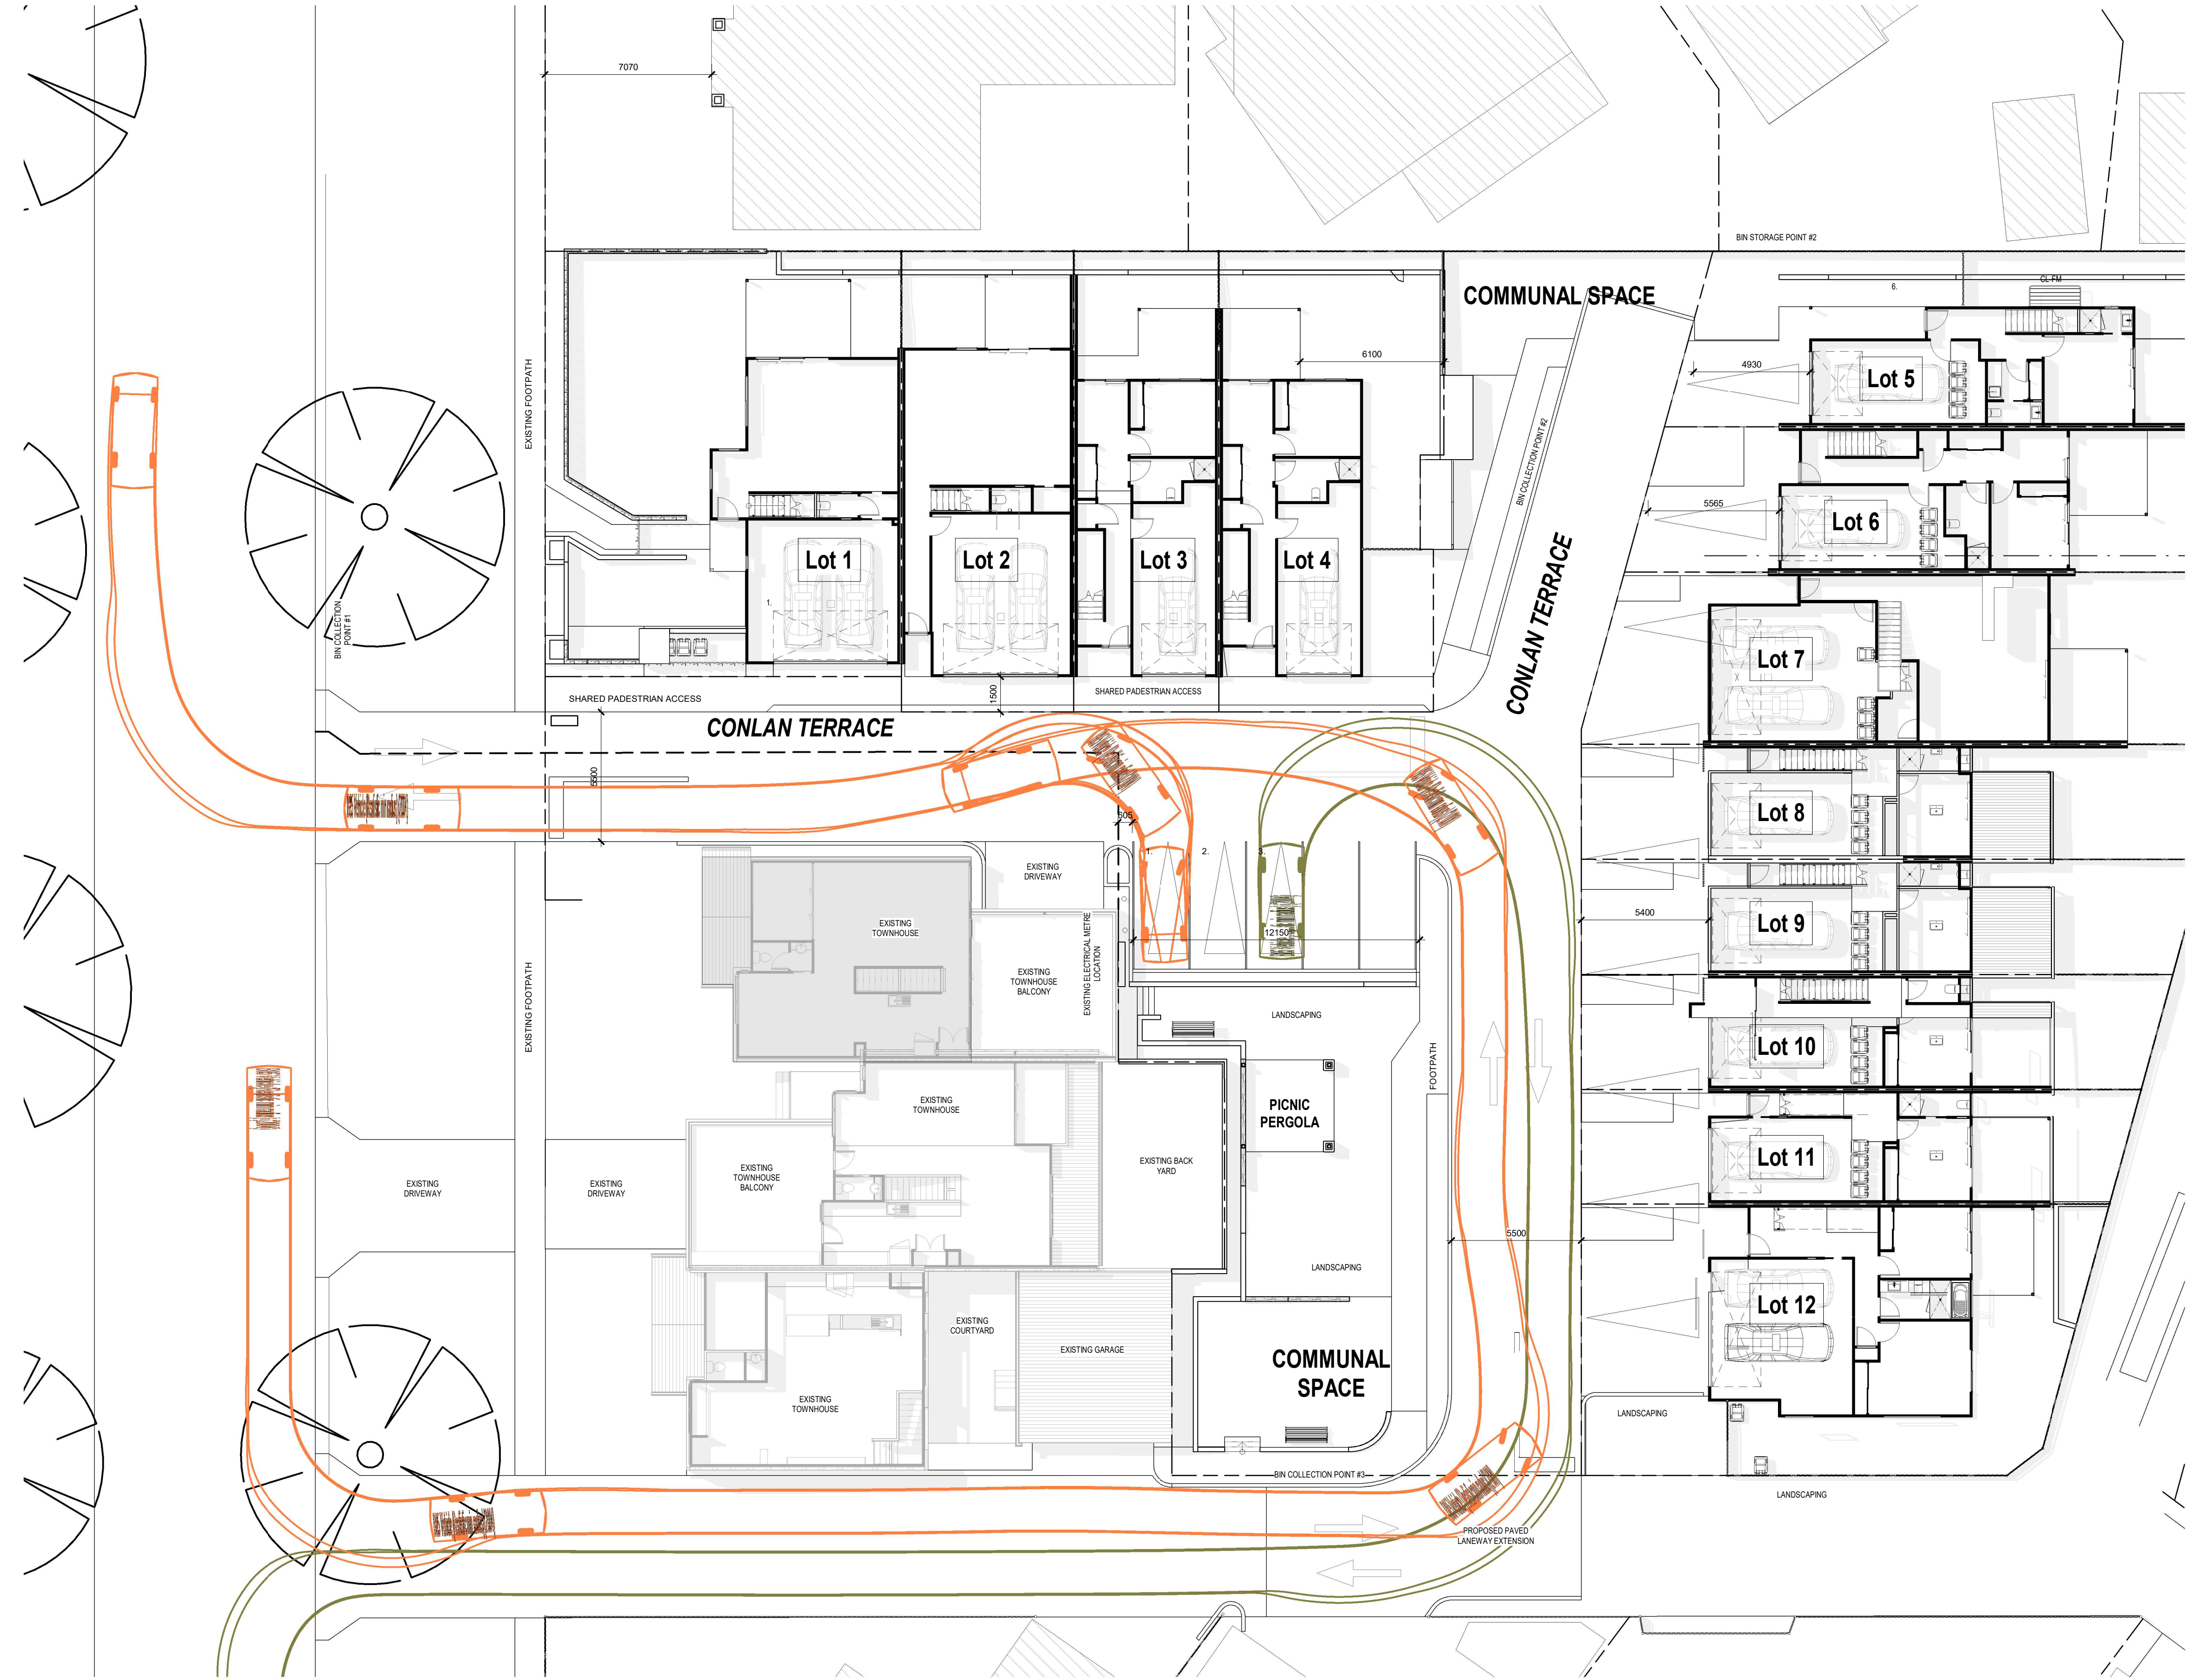

Vehicle Pathway - B85 Vehicle

DESIGN PROPOSED TOWNHOUSES	JOB ADDRESS 93 - 97 NICHOLSON STREET, WARRNAMBOOL, VIC. 3280	S.P. 1	ISSUE O	REV 1	DATE 25.12.23	DESCRIPTION OFFICIAL ISSUE	DRAWN ADD	CHECKED ADD
STAGED PLAN PRELIMINARY		SCALE 1 : 150 @ A2		2	05.12.23	OFFICIAL ISSUE	ADD	ADD
CLIENT EMCEE INVESTMENTS	USE FIGURED DIMENSIONS AT ALL TIMES. REFER ANY ENQUIRIES TO BUILDING CONTRACTOR. ALL DIMENSIONS TO BE VERIFIED ON SITE PRIOR TO CONSTRUCTION. ALL WORK TO COMPLY WITH LOCAL AUTHORITY REGULATIONS.	DWG NO. 801	LAND AREA	3	13.08.24	FOR REVIEW	ADD	ADD
				4	26.08.24	FOR REVIEW	ADD	ADD
				5	26.08.24	OFFICIAL ISSUE	ADD	ADD
				6	26.08.24	OFFICIAL ISSUE	ADD	ADD
MARK CONLAN BUILDER & DESIGNER
T:03 5561 3799 - REG. No. DP-AD134
36-38 BRAITHWAITE STREET, WARRNAMBOOL
T:03 5561 3799 - M:0417 052 610 - F:03 5561 7788
E:drafting@markconlan.com.au
DB-U4057 HIA 533957 ABN 39 487 131 009

RELIM - NOT FOR CONSTRUCTION



View Sharing

DESIGN	PROPOSED TOWNHOUSES	JOB ADDRESS	93 - 97 NICHOLSON STREET, WARRNAMBOOL, VIC. 3280	S.P.	ISSUE	O	REV	DATE	DESCRIPTION	DRAWN	CHECKED
STAGED PLAN:	PRELIMINARY			SCALE:		1 : 1000 @ A2	H	15.05.24	FOR REVIEW	ADD	ADD
CLIENT:	EMCEE INVESTMENTS	USE FIGURED DIMENSIONS AT ALL TIMES. REFER ANY ENQUIRES TO BUILDING CONTRACTOR. ALL DIMENSIONS TO BE VERIFIED ON SITE PRIOR TO CONSTRUCTION. ALL WORK TO COMPLY WITH LOCAL AUTHORITY REGULATIONS.		DWG NO:	LAND AREA:	1000	E	25.05.24	FOR REVIEW	ADD	ADD
							F	28.05.24	OFFICIAL ISSUE	ADD	ADD
							G	28.05.24	OFFICIAL ISSUE	ADD	ADD
							L	28.05.24	OFFICIAL ISSUE	ADD	ADD
							O	28.05.24	PRELIMINARY	ADD	ADD



MARK CONLAN BUILDER & DESIGNER
T:03 5561 3799 - REG. No. DP-AD134
36-38 BRATHWAITE STREET, WARRNAMBOOL
T:03 5561 3799 - M:0417 052 610 - F:03 5561 7788
E:markconlan@selecthomes.com.au
DB-U4057 HIA 533957 ABN 39 487 131 009

RELIM - NOT FOR CONSTRUCTION



View Sharing

DESIGN	PROPOSED TOWNHOUSES	JOB ADDRESS	93 - 97 NICHOLSON STREET, WARRNAMBOOL, VIC. 3280	S.P.	ISSUE	O	REV	DATE	DESCRIPTION	DRAWN	CHECKED
STAGED PLAN:	PRELIMINARY			SCALE:		@ A2	1	15.05.24	FOR REVIEW	ADD	ADD
CLIENT:	EMCEE INVESTMENTS						2	25.05.24	FOR REVIEW	ADD	ADD
							3	26.05.24	FOR REVIEW	ADD	ADD
							4	26.05.24	FOR REVIEW	ADD	ADD
							169				